


MEN OF NEHEMIAH

ABILENE RESTORATION MINISTRIES

2018 BEECH STREET, ABILENE, TEXAS

0.10	COVER
1.10	SITE PLAN
2.10	FIRST FLOOR PLAN
2.11	SECOND FLOOR PLAN
2.30	FURNISHINGS PLAN
2.40	ROOF PLAN
3.10	BUILDING SECTIONS
3.11	BUILDING SECTIONS
3.12	BUILDING SECTIONS
4.10	ISOMETRICS
4.20	PERSPECTIVES
5.10	FOUNDATION PLAN
5.20	FOUNDATION DETAILS
6.10	SECOND FLOOR FRAMING PLAN
6.11	ROOF FRAMING PLAN
6.20	TRUSSES AND DETAILS
7.10	STAIRS
8.10	DOOR AND HARDWARE SCHEDULES
9.10	ROOM FINISH SCHEDULES
10.10	TAS REQUIREMENTS
10.11	TAS REQUIREMENTS
10.12	TAS REQUIREMENTS
10.13	TAS REQUIREMENTS

11.00	MEP LEGENDS & GENERAL NOTES
11.10	MEP SITE UTILITY PLAN
12.10	FIRST FLOOR PLAN - HVAC
12.11	SECOND FLOOR PLAN - HVAC
12.12	EQUIPMENT MEZZANINE ENLARGED PLAN - HVAC
12.20	HVAC SCHEDULES
13.10	FIRST FLOOR PLAN - PLUMBING
13.11	SECOND FLOOR PLAN - PLUMBING
13.12	EQUIPMENT MEZZANINE ENLARGED PLAN - PLUMBING
13.20	SEWER SCHEMATIC
13.21	SEWER SCHEMATIC
13.30	WATER SCHEMATIC
13.40	PLUMBING SCHEDULES
14.10	FIRST FLOOR PLAN - LIGHTING
14.11	SECOND FLOOR PLAN - LIGHTING
14.20	FIRST FLOOR PLAN - POWER
14.21	SECOND FLOOR PLAN - POWER
14.30	FIRST FLOOR PLAN - HVAC POWER
14.31	SECOND FLOOR PLAN - HVAC POWER
14.32	EQUIPMENT MEZZANINE ENLARGED PLAN - ELECTRICAL
14.40	ELECTRICAL SINGLE-LINE DIAGRAM
14.50	ELECTRICAL SCHEDULES
14.51	ELECTRICAL SCHEDULES
14.60	ELECTRICAL DETAILS
15.10	FIRST FLOOR PLAN - FIRE ALARM
15.11	SECOND FLOOR PLAN - FIRE ALARM

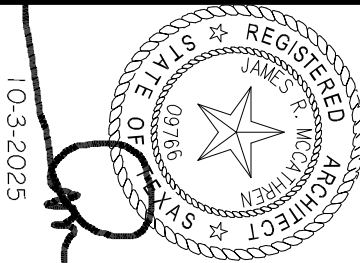



MCCATHREN ARCHITECTS, LLC
25 Green Bay Circle
Abilene, Texas 79602
www.mccathren.com

325-669-2584
contact@mccathren.com

ABILENE RESTORATION
MINISTRIES, INC.
2018 BEECH ST, ABILENE, TEXAS

10.3.2025

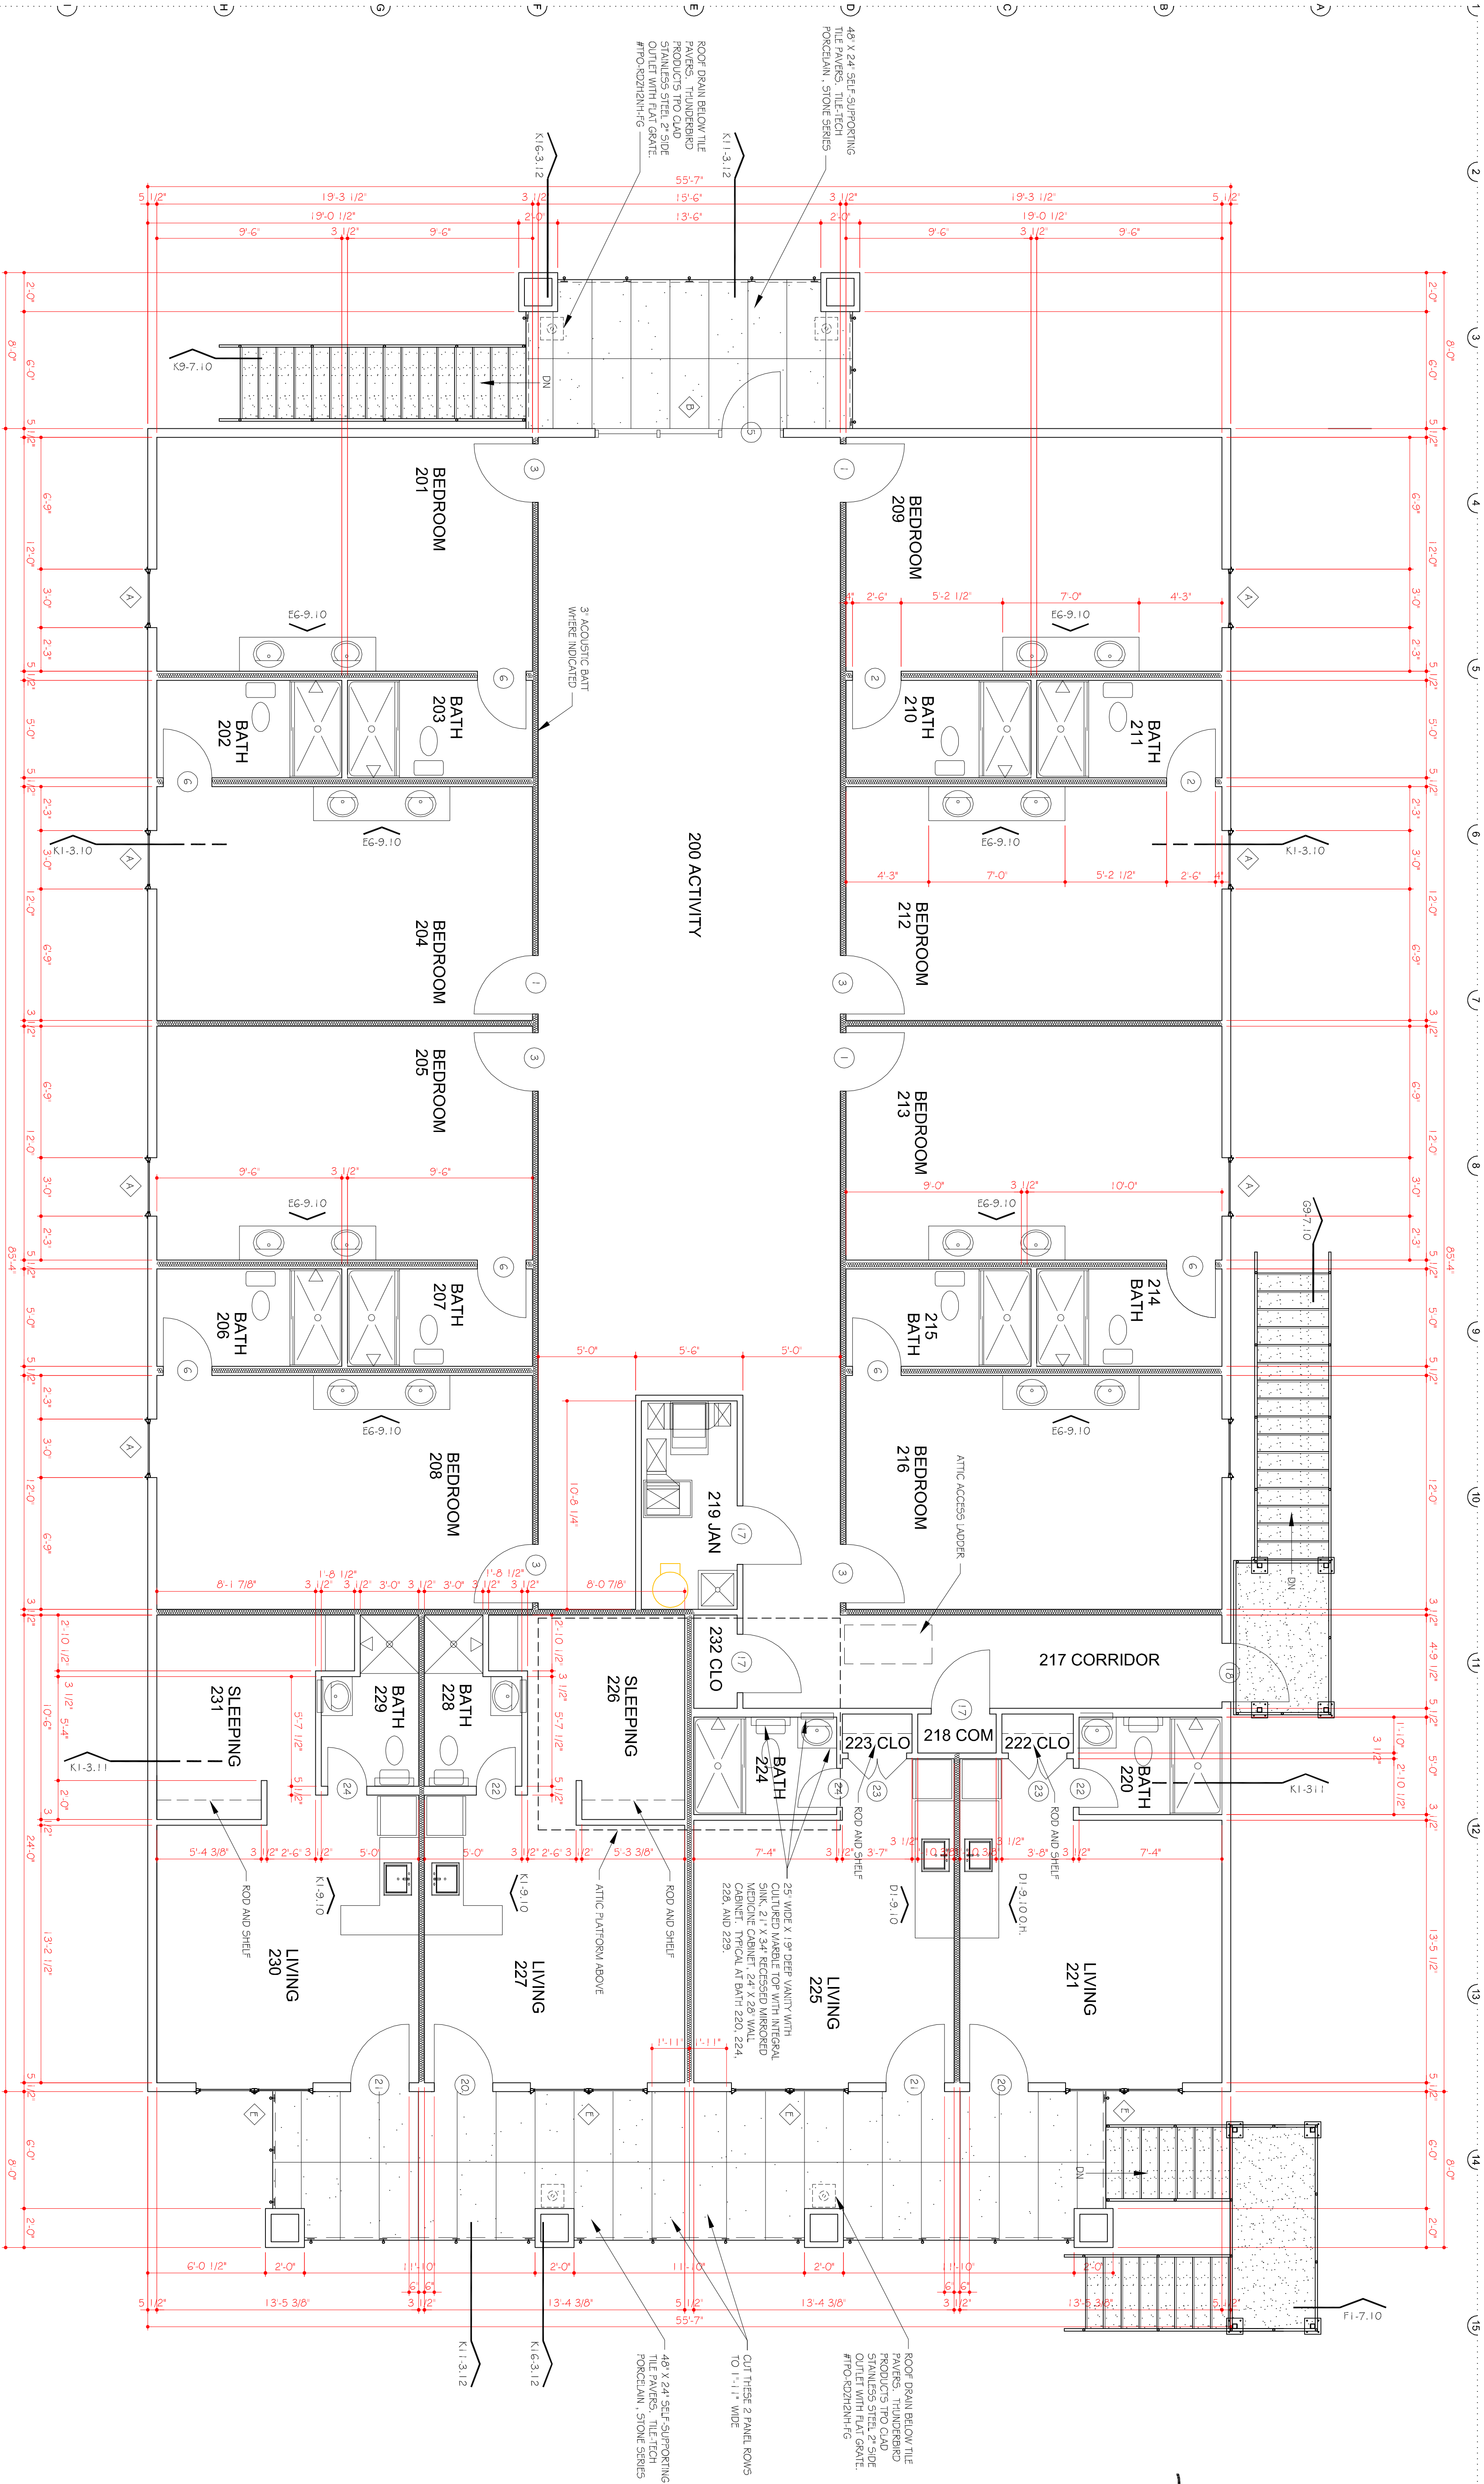


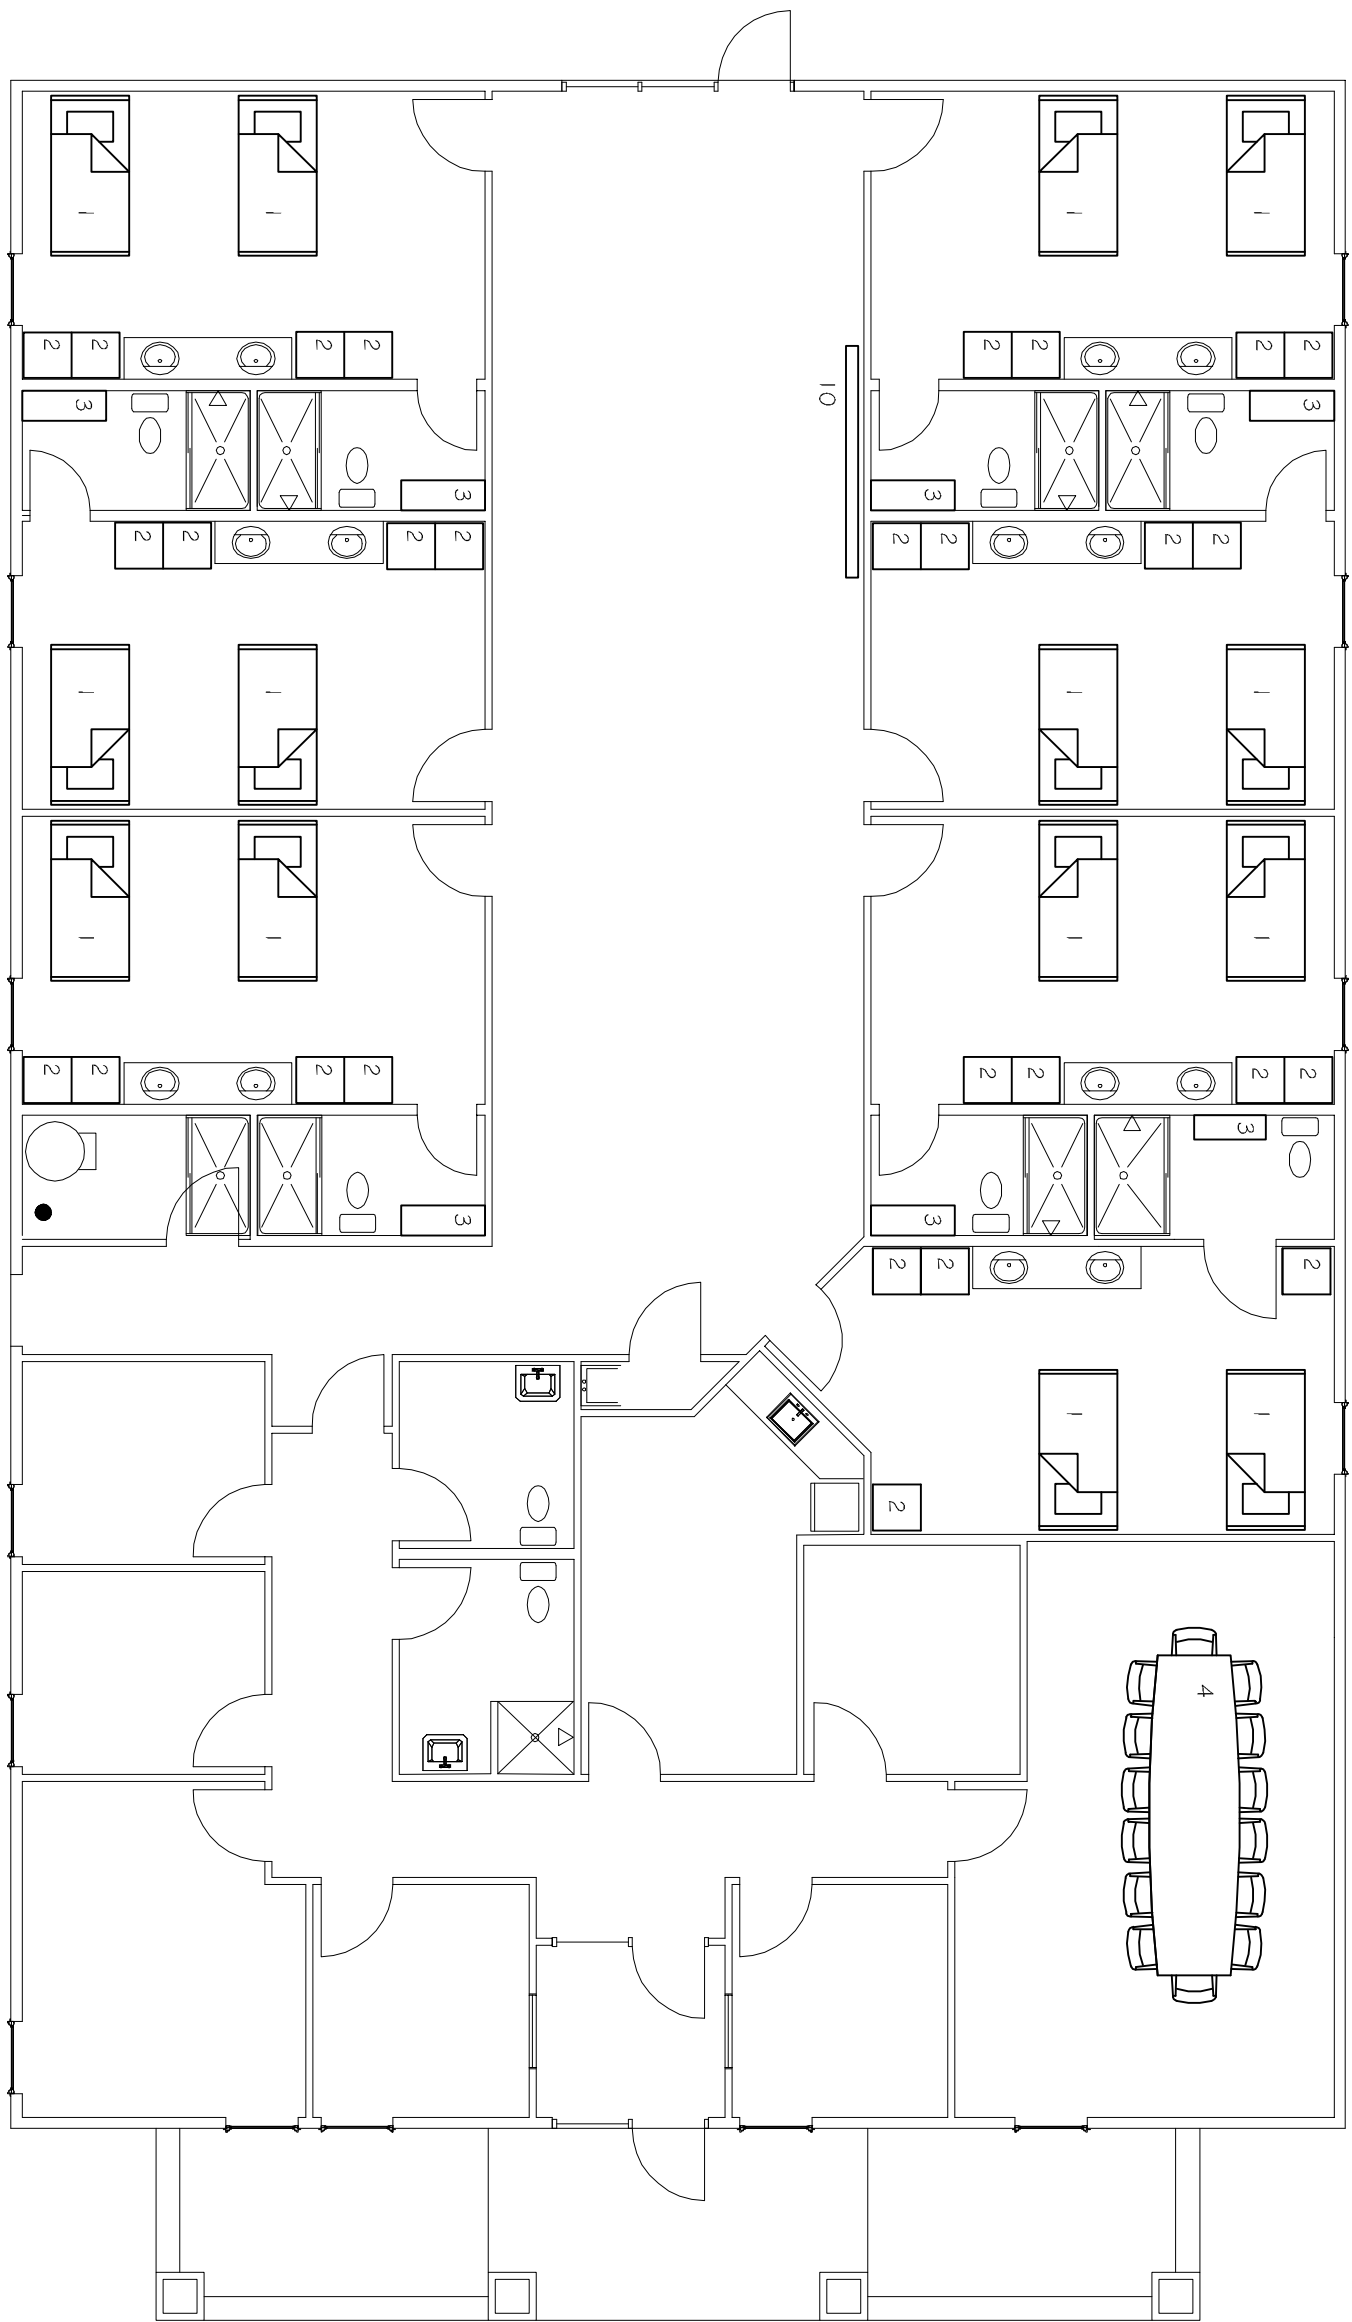

- ALL FURNISHINGS OWNER
FURNISHED.
- 1 TWIN BED
 - 2 24"x24" ATHLETIC LOCKER
 - 3 1.8" WIDE 2-TIER LOCKERS
(2)
 - 4 CONFERENCE TABLE AND
SEATING
 - 5 TWIN BED
 - 6 SIDE TABLE
 - 7 LOVE SEAT
 - 8 DOUBLE BED
 - 9 DINETTE
 - 10 WALL-MOUNT TV


E1
FIRST FLOOR FURNISHING PLAN

1/8" = 1'-0"

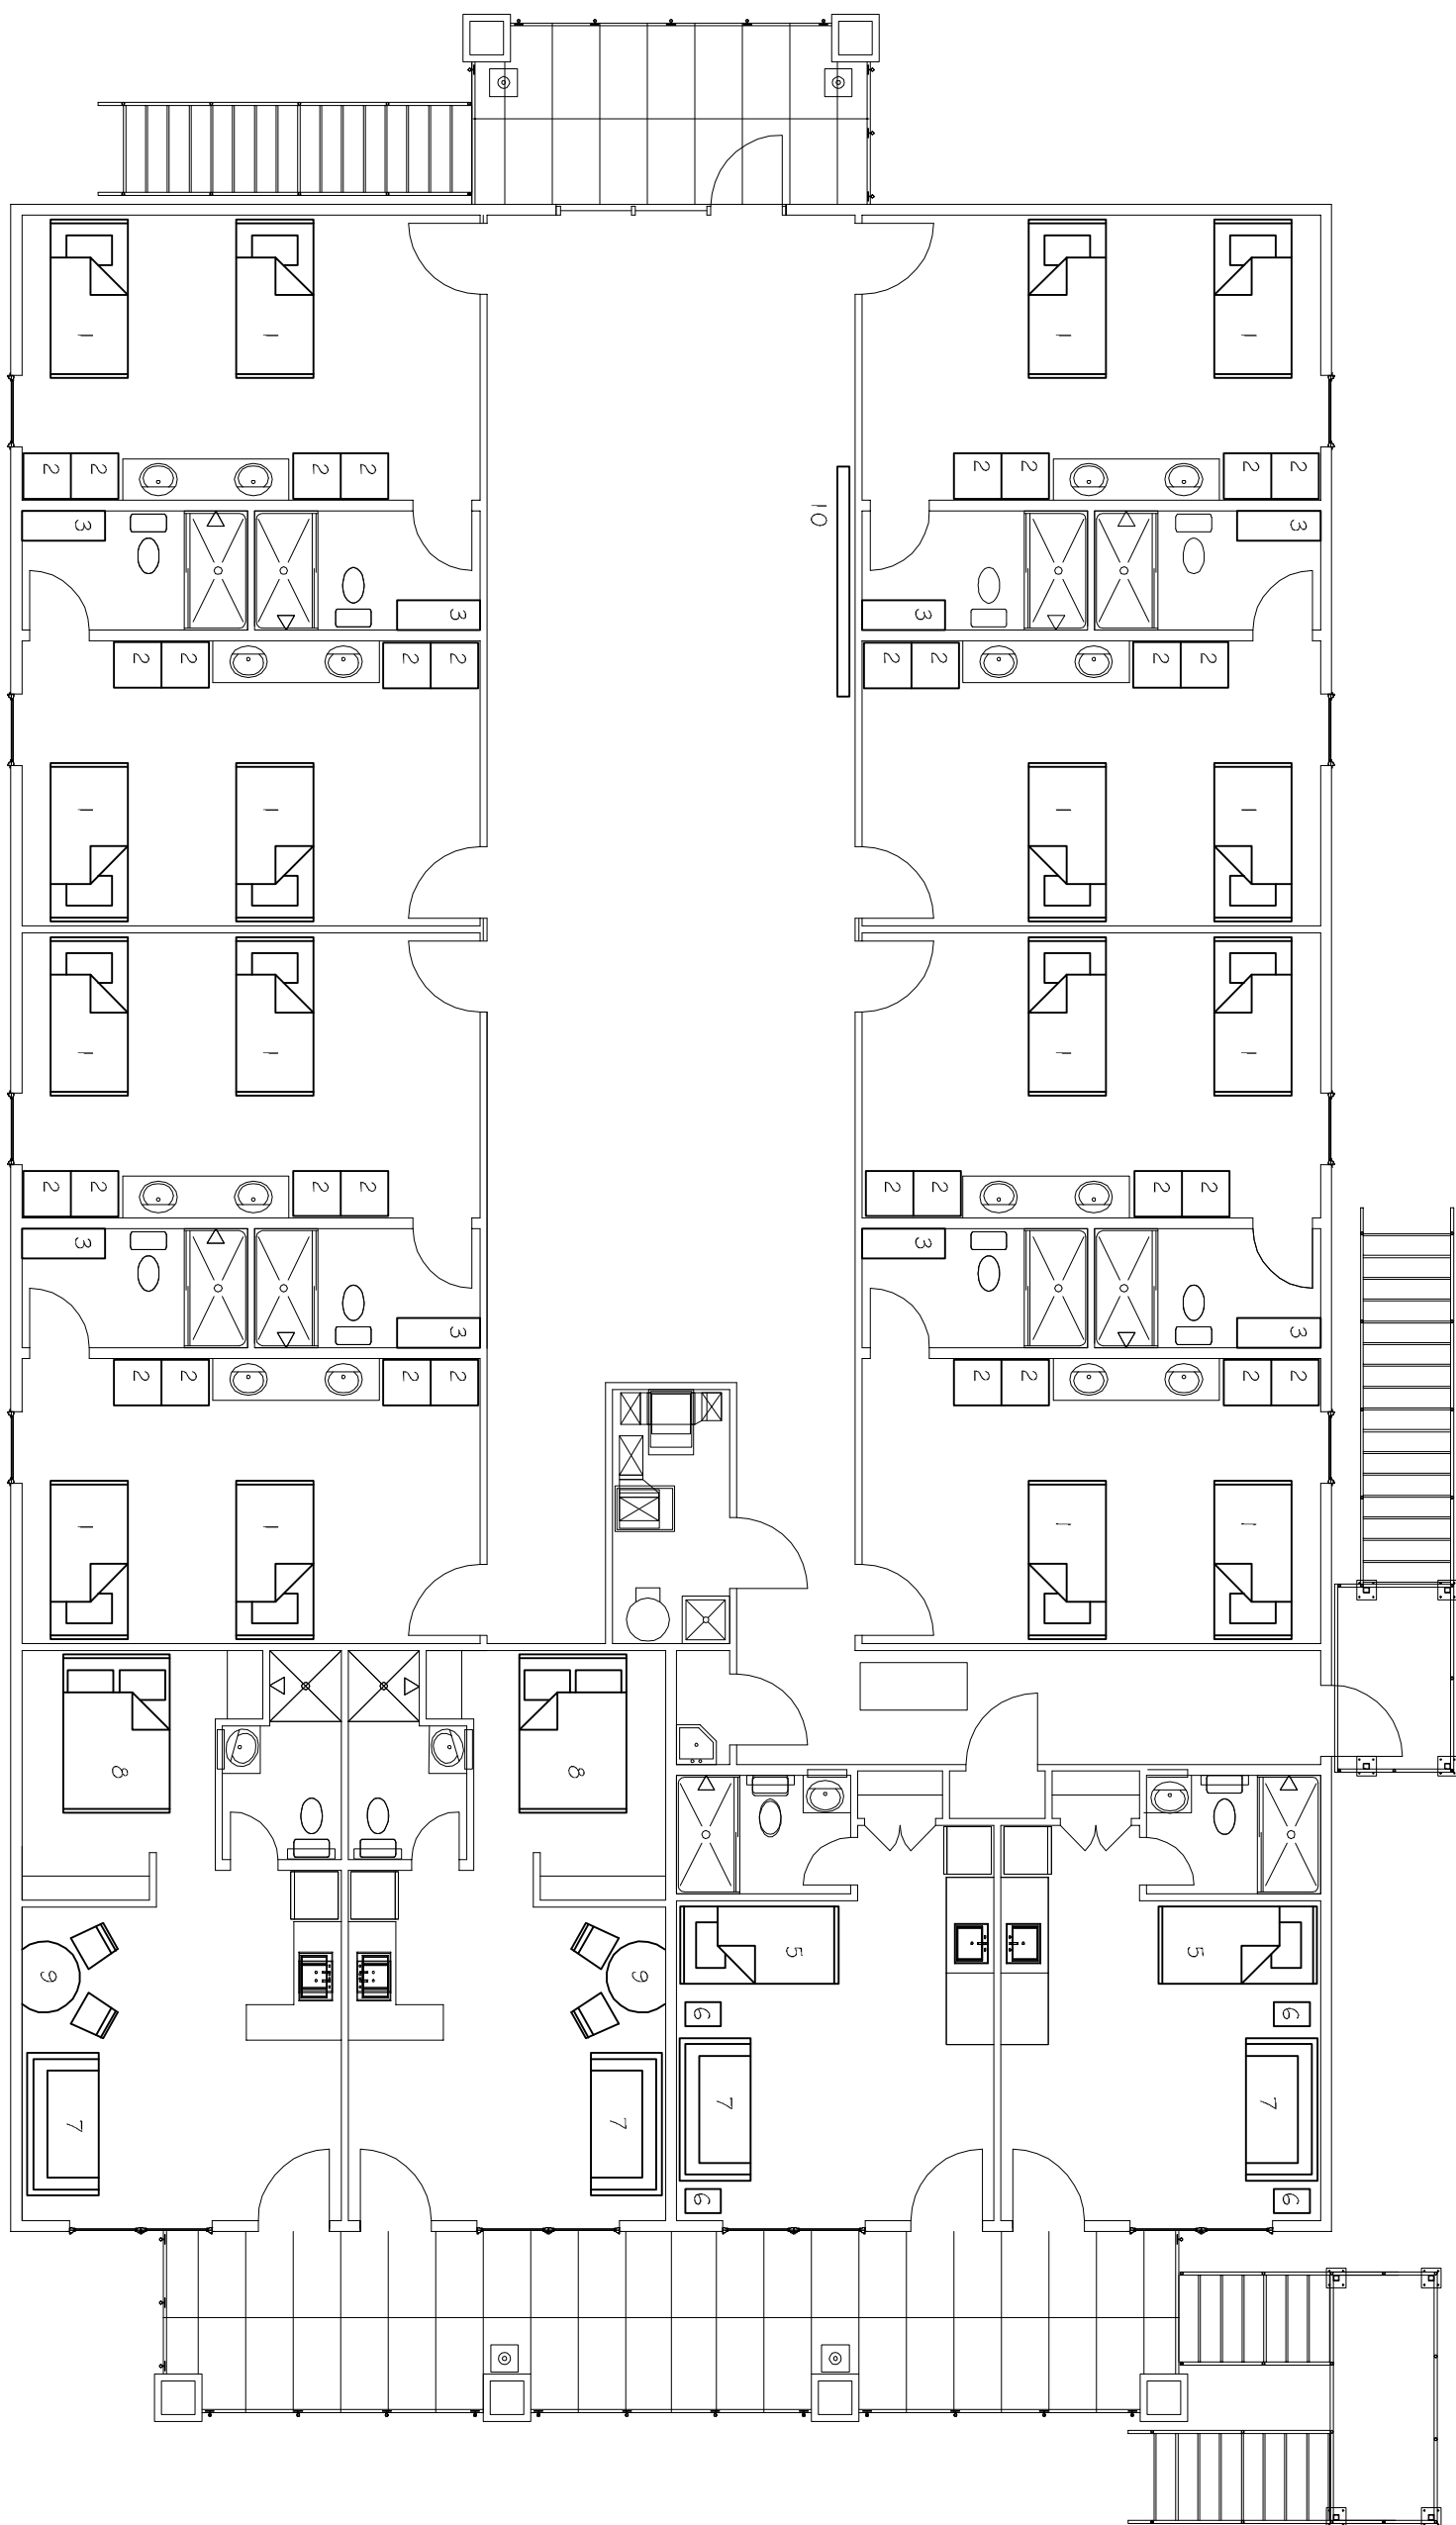

E9
SECOND FLOOR FURNISHING PLAN


1/8" = 1'-0"

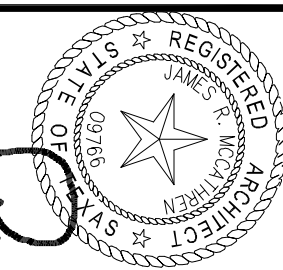


MCCATHREN ARCHITECTS, LLC
25 Green Bay Circle
Abilene, Texas 79602
www.mccathren.com 325-669-2584
contact@mccathren.com

ABILENE RESTORATION
MINISTRIES, INC.
ABILENE, TEXAS

10-3-2025

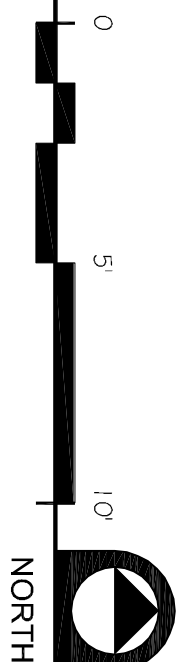

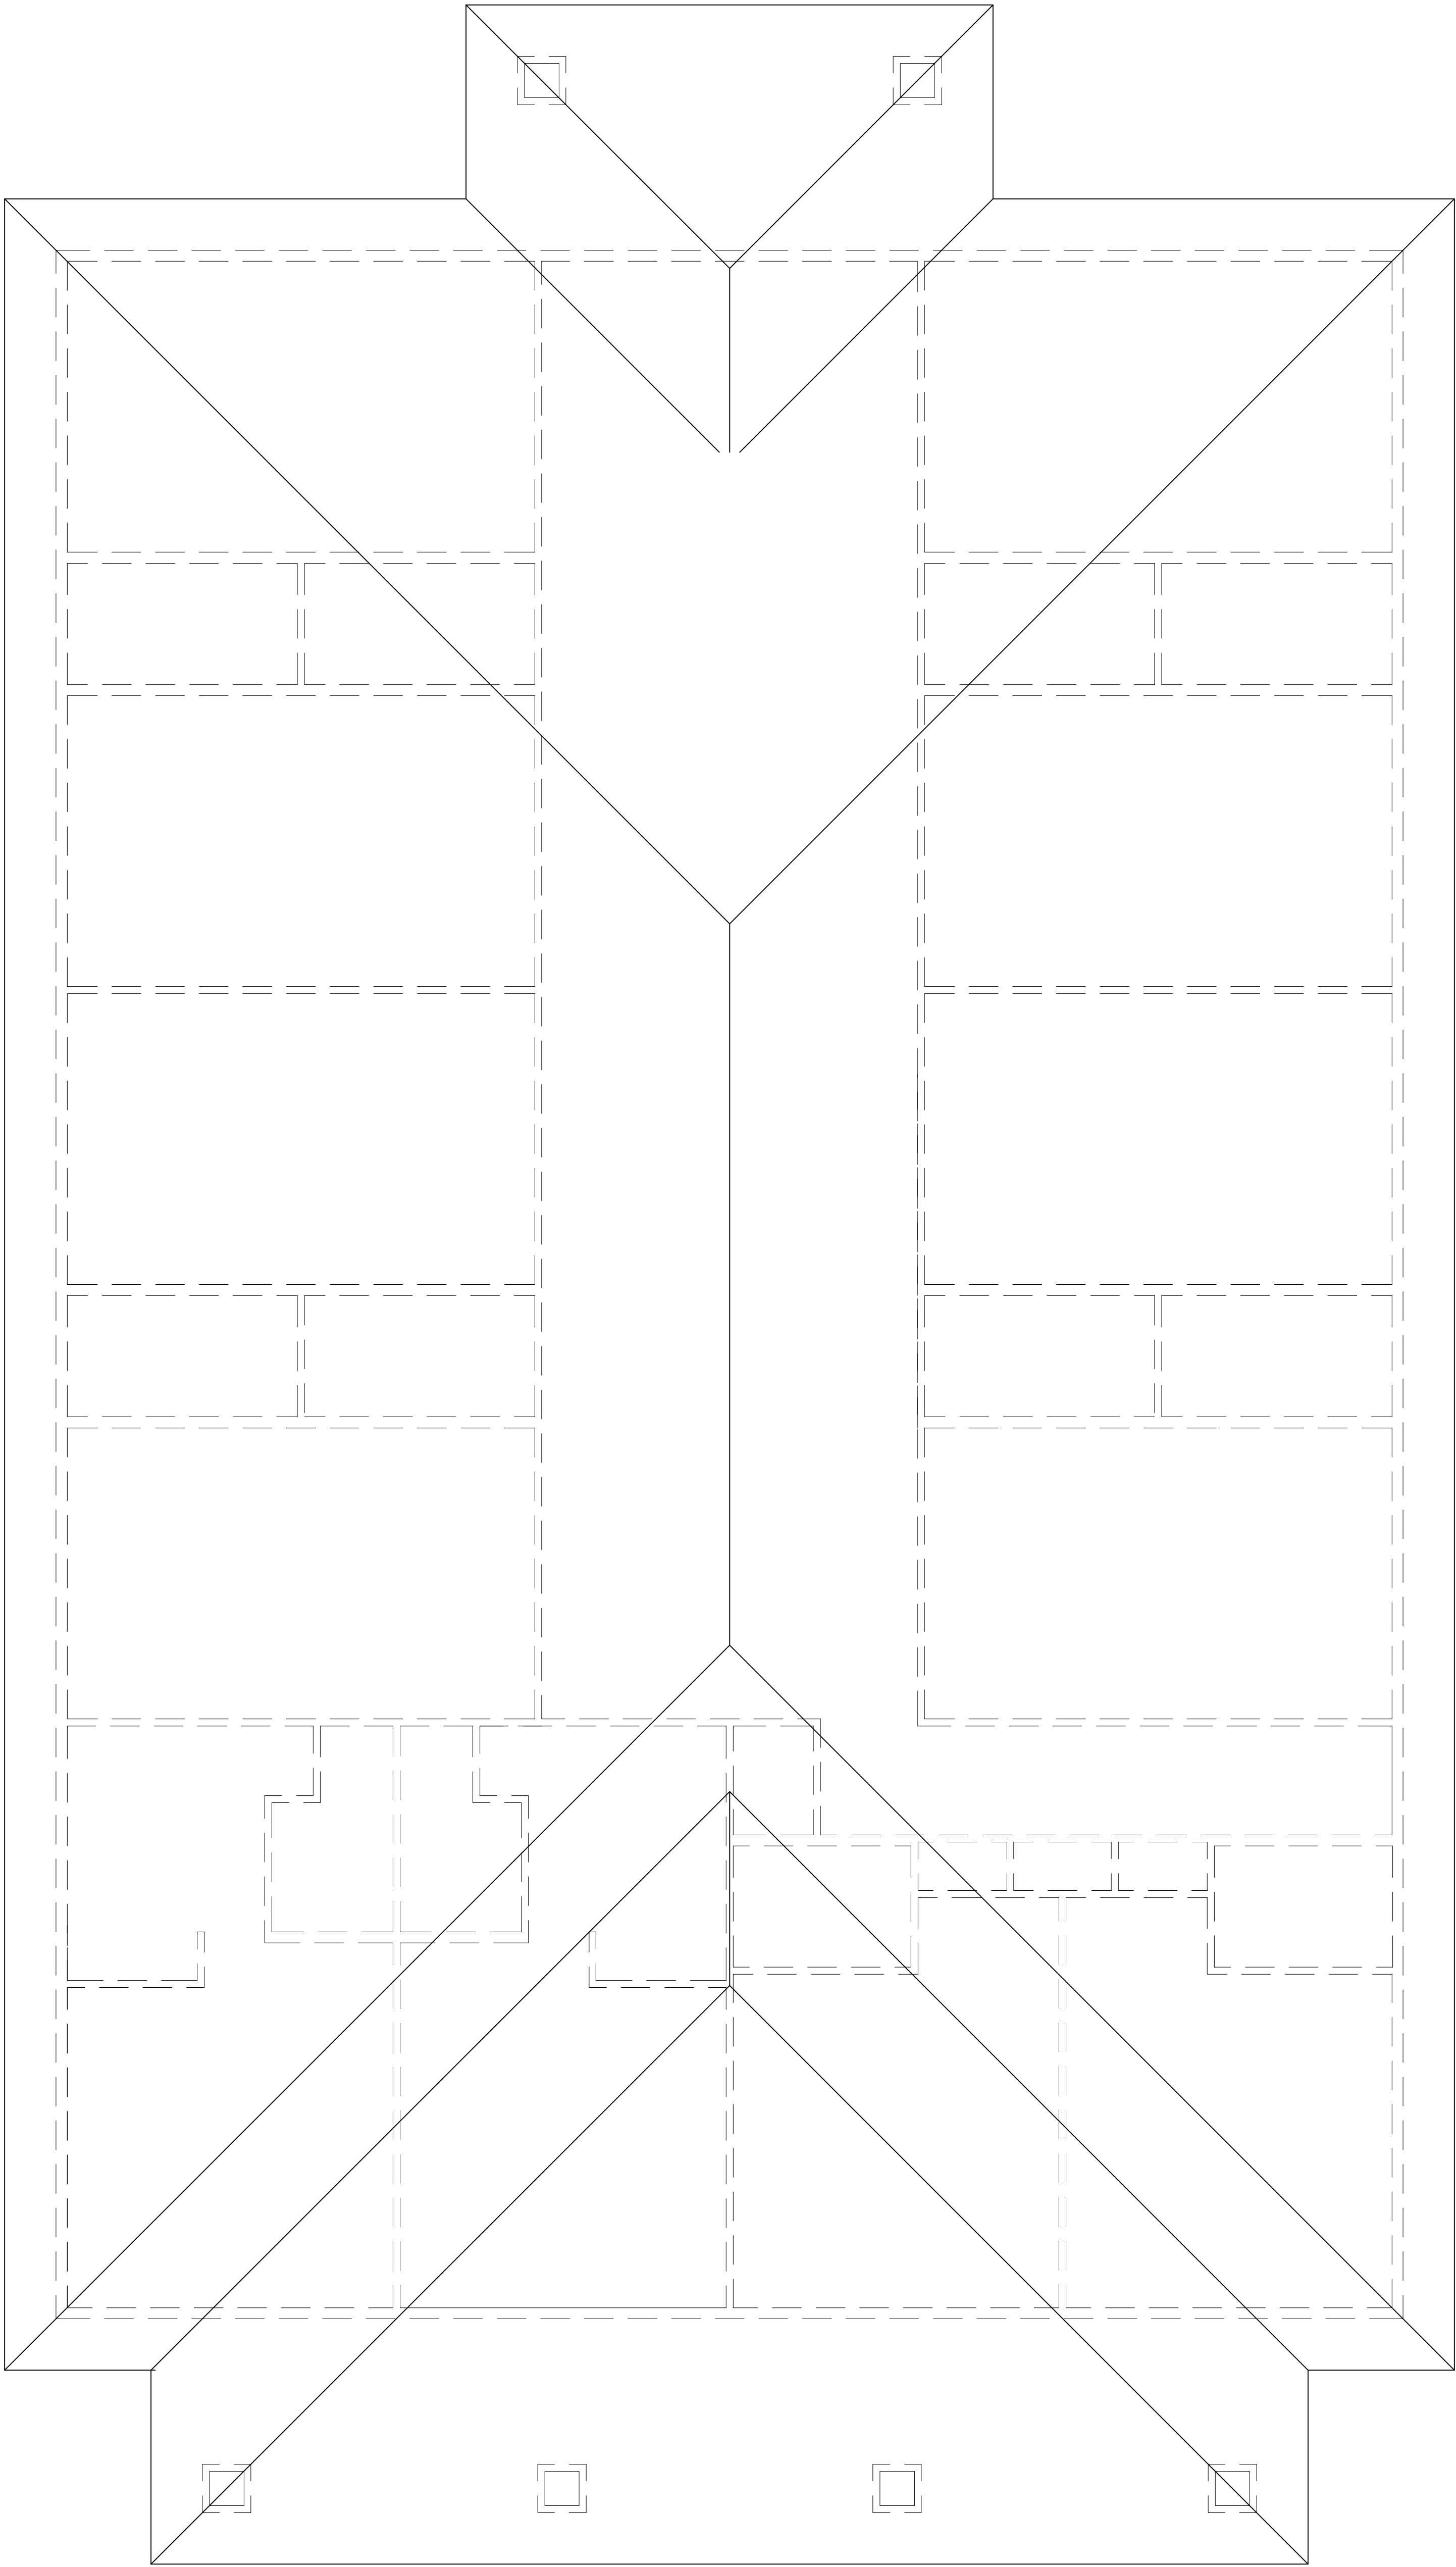

K1

ROOF PLAN

1/4" = 1'-0"

0

5

10'

NORTH

2.40

571-2-10.DWG


copy 9th, 2025

10.3.2025


ABILENE RESTORATION
MINISTRIES, INC.
2018 BEECH ST, ABILENE, TEXAS

MCCATHREN ARCHITECTS, LLC
25 Green Bay Circle
Abilene, Texas 79602
www.mccathren.com 325-669-2584
contact@mccathren.com

10.3.2025

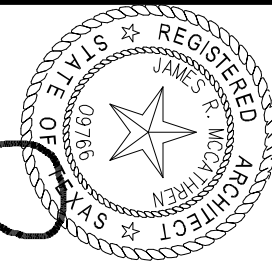

- | | | | | | | | | | |
|----|--|-----|--|-----|---|-----|---|-----|--|
| 1. | 2x6 WOOD STUD AT 24" O.C., FINISH JOINT LUMBER IS NOT ACCEPTABLE IN ANY APPLICATION. | 10. | 5/8" T&G PLYWOOD ROOF DECKING | 20. | 5-1/2" THICK OPEN CELL FOAM WALL INSULATION, FILL STUD CAVITY. MINIMUM R-VALUE 3.5 PER INCH | 27. | 22 GAUGE COATING | 35. | 3" UNFACED ACOUSTIC BATT, REFER TO SHEETS 2.10 AND 2.11 FOR LOCATIONS. |
| 2. | 2x4 WOOD STUD AT 24" O.C., FINISH JOINT LUMBER IS NOT ACCEPTABLE IN ANY APPLICATION. | 11. | 3/4" PLYWOOD | 21. | OPEN CELL FOAM ROOF INSULATION, MINIMUM R-VALUE OF 40. PROVIDE A DEPTH MARKER ATTACHED TO A TRUSS FOR EACH 300 SQUARE FEET. | 28. | TYPED COATING TO PROVIDE 1/8" PER FOOT SLOPE TO DRAIN. | 36. | 2x6 RAFTER AT 24" O.C., FRAMED ON TOP OF MAIN ROOF DECK. |
| 3. | 2x4 PLATED WOOD ROOF TRUSS AT 24" O.C. | 12. | ZIP SYSTEM 7/16 SHEATHING, TAPED JOINTS. | 22. | 6" UNFACED ACOUSTIC BATT | 29. | SIMPSON STC ROOF TRUSS CLIP AT NON-BEARING WALLS | 37. | 2x6 FLOOR JOIST AT 16" O.C. |
| 4. | 4x2 PLATED WOOD FLOOR TRUSS AT 24" O.C. | 13. | HARDEE PLANK SIDING, FRAMED, CEDAR/MILL TEXTURE | 23. | DOV CORNING SHU SEAL FOAM CASSET UNDER ALL BOTTOM PLATES, INTERIOR AND EXTERIOR PLATES. | 30. | 1/2" RESURGENT FLARING CHANNELS AT 16" O.C. AT FIRST FLOOR CEILING | 38. | 2x6 CEILING JOIST AT 16" O.C. |
| 5. | DOUBLE 2x6 HEADER AT OPENING LESS THAN 40" | 14. | HARDEE TRIM | 24. | 60 MIL TPO MEMBRANE | 31. | 1/2" GYP BD | 39. | 3/16" STAINLESS STEEL CABLE RAIL |
| 6. | 2x6 PRESURE TREATED SILL PLATE AT FIRST FLOOR WALLS | 15. | HARDEE SOFFIT, NON-VENTED, CEDAR/MILL TEXTURE | 25. | SCHLUTER TROCA-LEVEL, ADJUSTABLE PAYER | 32. | 1" 9MM SOLID SURFACE SILL AND APRON | 40. | 1/4" PLYWOOD UNDERLAMENT, POPLAR OR BIRCH SANDED FACE WITH EXTERIOR GLUE OR LALAN TYPE I |
| 7. | 2x4 PRESURE TREATED SILL PLATE AT FIRST FLOOR WALLS | 16. | 1X10 HARDEE TRIM PAGA | 26. | 48" X 24" SELF-SUPPORTING TILE PAVERS, TILE-TECH PORCELAIN PAYER, STONE SERIES. | 33. | ROOF PARN, THUNDERBARD PRODUCTS TPO CLAD FLAT GRATE, #70-EDT22NH-15 | | |
| 8. | 2X SUB PAGA | 17. | HARDEE PANEL, CEDAR/MILL TEXTURE | | | 34. | 2" BRONZE DOWNPOUT NOZZLE | | |
| 9. | 1-1/8" STURD-FLOOR T&G DECKING, GUE-MALL INSULATION | 18. | OVERS CORNING PROXAKOR SYNTHETIC UNDERLAMENT | | | | | | |
| | | 19. | COMPOSITION SHINGLES TO MATCH THE EXISTING ROOF AT 1636 N. 20TH STREET | | | | | | |

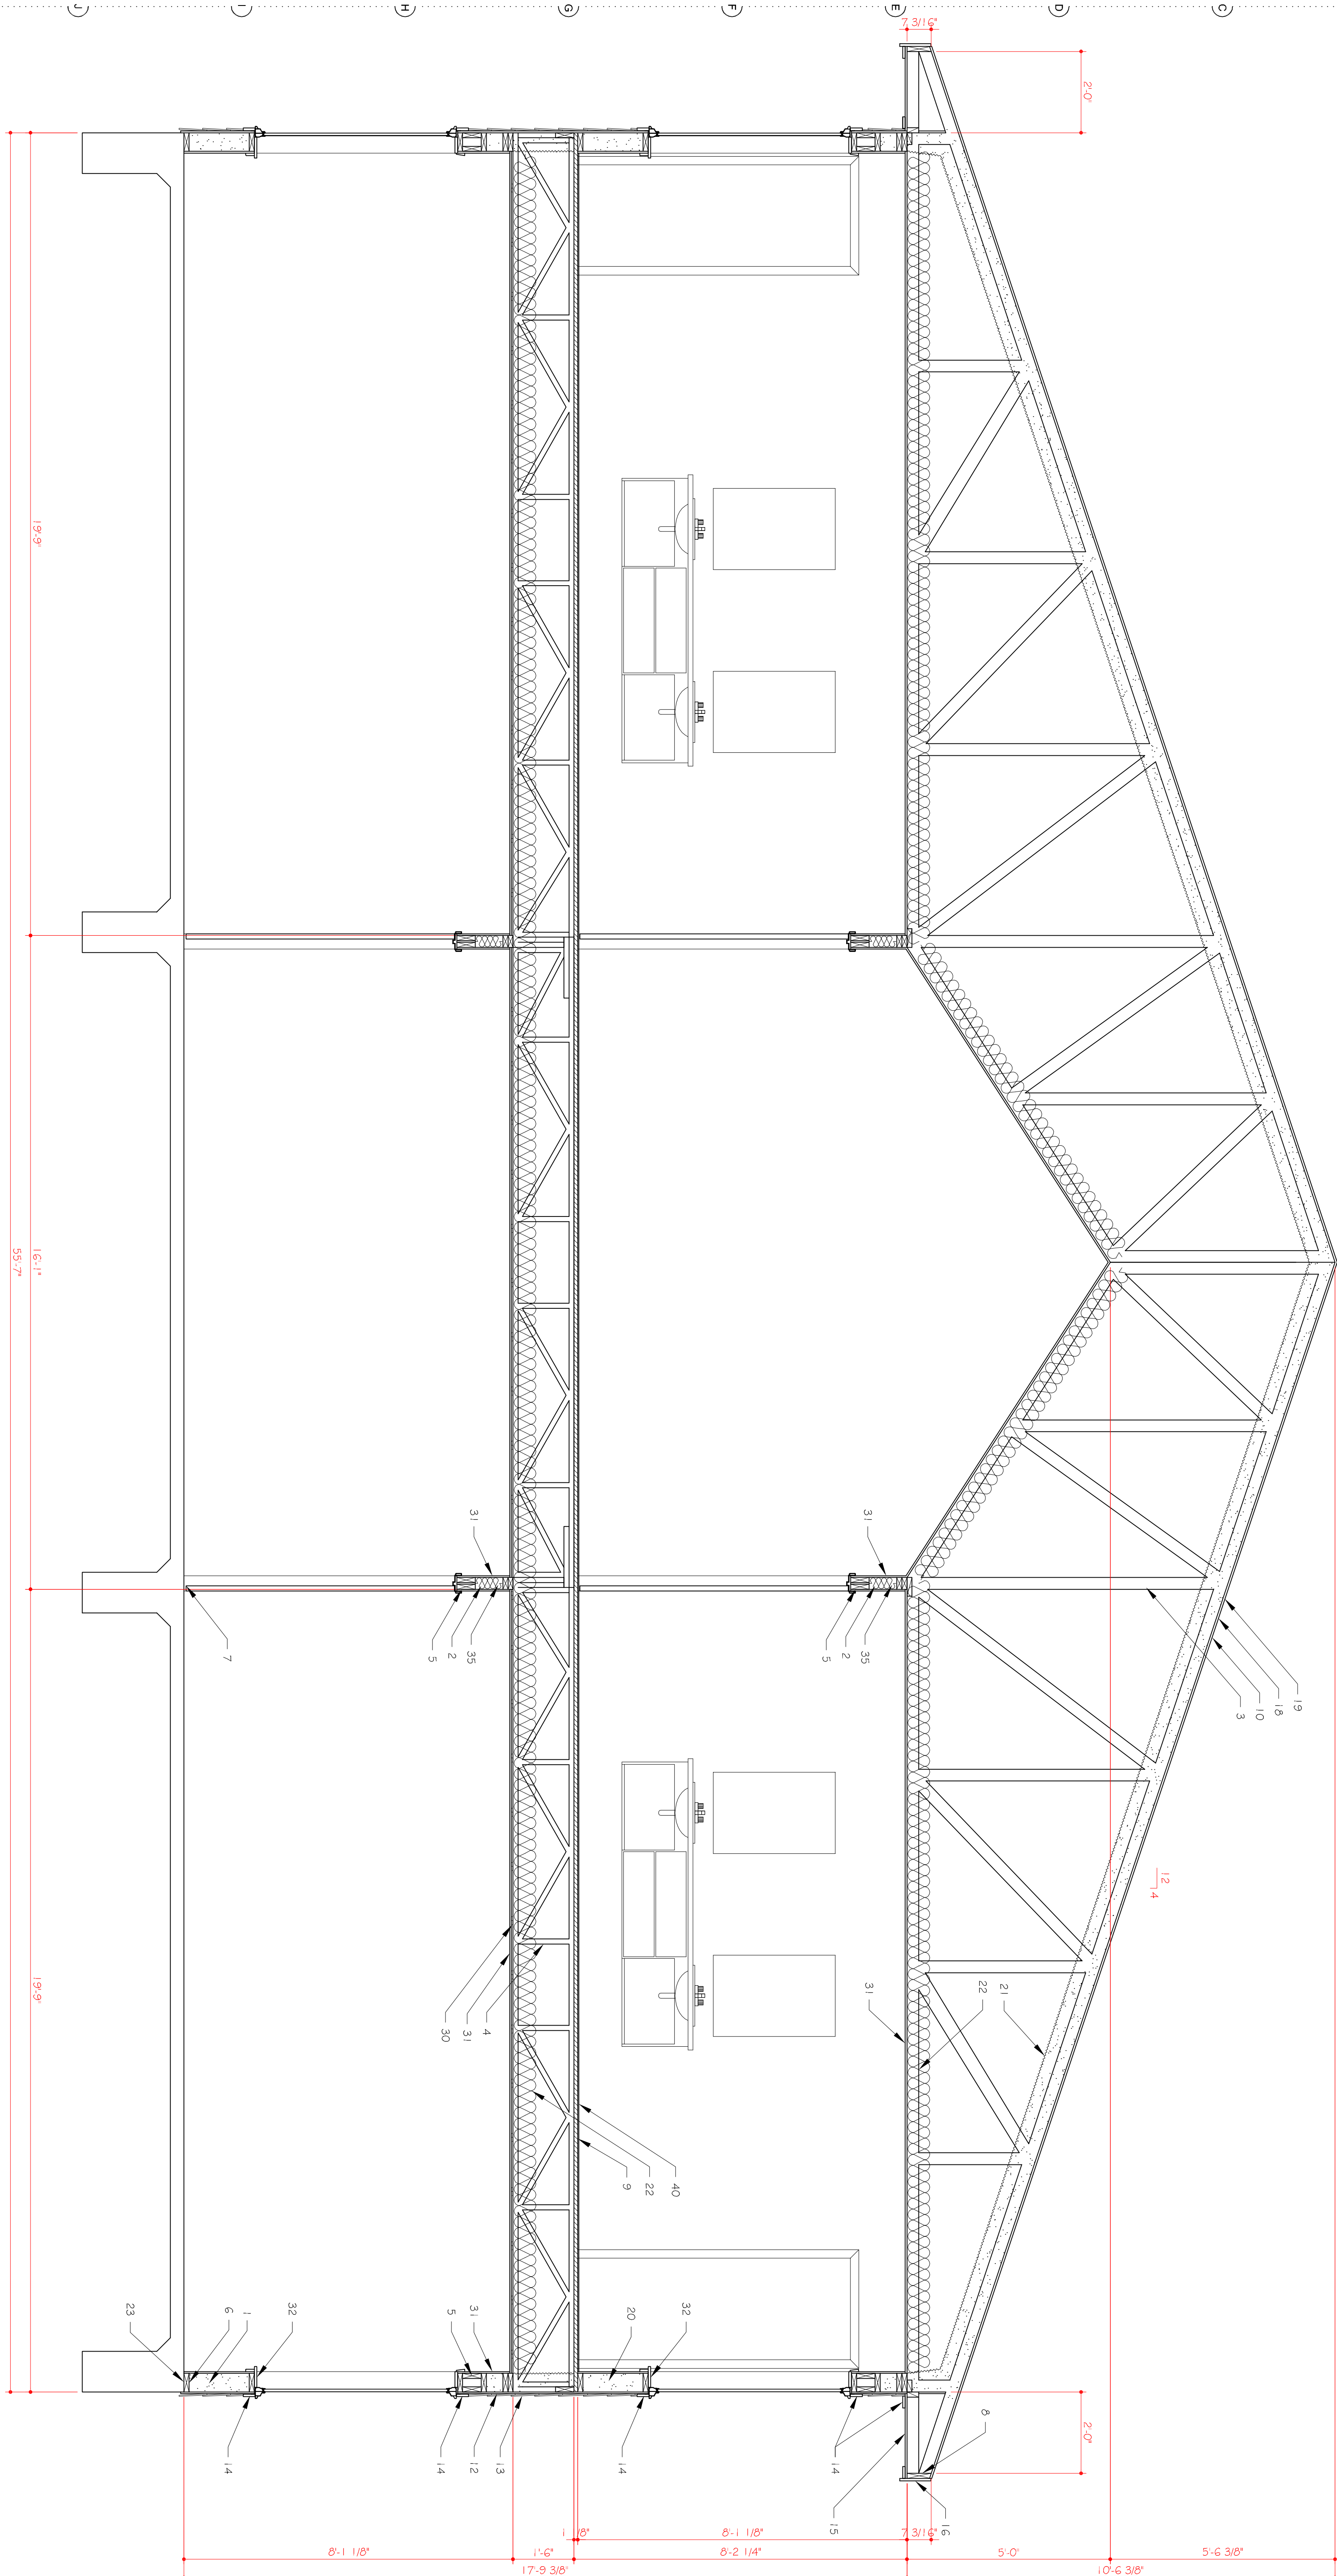

K1 BUILDING SECTION

1/2" = 1'-0"

3.10


567-3-10.DWG
COPYRIGHT 2025

10.3.2025


ABILENE RESTORATION
MINISTRIES, INC.
2018 BEECH ST, ABILENE, TEXAS

MCCATHREN ARCHITECTS, LLC
25 Green Bay Circle
Abilene, Texas 79602
www.mccathren.com 325-669-2584
contact@mccathren.com

10.3.2025

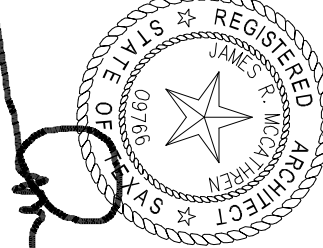

1. 2x6 WOOD STUD AT 24" O.C., FINISH JOINT LUMBER IS NOT ACCEPTABLE IN ANY APPLICATION.
2. 2x4 WOOD STUD AT 24" O.C., FINISH JOINT LUMBER IS NOT ACCEPTABLE IN ANY APPLICATION.
3. 2x4 PLATED WOOD ROOF TRUSS AT 24" O.C.
4. 4x2 PLATED WOOD FLOOR TRUSS AT 24" O.C.
5. DOUBLE 2x6 HEADER AT OPENING LESS THAN 40"
6. 2x6 PRESSURE TREATED SILL PLATE AT FIRST FLOOR WALLS
7. 2x4 PRESSURE TREATED SILL PLATE AT FIRST FLOOR WALLS
8. 2x SUB FACA
9. 1-1/8" STURD-FLOOR T&G DECKING, GUE-MALL INSULATION
10. 5/8" T&G FLYWOOD ROOF DECKING
11. 3/4" FLYWOOD
12. ZIP SYSTEM 7/16 SHEATHING, TAPED JOINTS.
13. HARDIE PLANK SIDING, FRAMED, CEDAR-MILL TEXTURE
14. 1x4 HARDIE TRIM
15. HARDIE SOFFIT, NON-VENTED, CEDAR-MILL TEXTURE
16. 1x10 HARDIE TRIM FACA
17. HARDIE PANEL, CEDAR-MILL TEXTURE
18. OVERS CORNING PROXIMATOR SYNTHETIC UNDERLAYMENT
19. COMPOSITION SHINGLES TO MATCH THE EXISTING ROOF AT 1636 N. 20TH STREET
20. 5-1/2" THICK OPEN CELL FOAM WALL INSULATION, FILL STUD CAVITY. MINIMUM R-VALUE 3.5 PER INCH
21. OPEN CELL FOAM ROOF INSULATION, MINIMUM R-VALUE OF 40. PROVIDE A DEPTH MARKER ATTACHED TO A TRUSS FOR EACH 300 SQUARE FEET.
22. 6" UNFACED ACOUSTIC BATT
23. DOW CORNING SIL SEAL FOAM CASSET UNDER ALL BOTTOM PLATES, INTERIOR AND EXTERIOR PLATES, BOTH FLOORS.
24. 60 MIL TPO MEMBRANE
25. SCHLUTER TROCA-LEVEL, ADJUSTABLE PAYER
26. 48" X 24" SELF-SUPPORTING TILE PAVERS, TILE-TECH PORCELAIN PAYER, STONE SERIES.
27. 22 GAUGE COATING
28. TAPED ORICLET TO PROVIDE 1/8" PER FOOT SLOPE TO DRAIN.
29. SIMPSON STC ROOF TRUSS CLIP AT NON-BREAKING WALLS
30. 1/2" RESURGENT FLARING CHANNELS AT 16" O.C. AT FIRST FLOOR CEILING
31. 1/2" GF+ PD
32. 1/2" 3M SOLID SURFACE SILL AND AFRON
33. ROOF PARN, THUNDERBARD PRODUCTS TPO CLAD STAINLESS STEEL 2" SIFTE OUTLET ROOF DRAIN WITH FLAT GRATE. #TPO-EDZ2NH-15
34. 2" BRONZE DOWNPOUT NOZZLE
35. 3" UNFACED ACOUSTIC BATT, REFER TO SHEETS 2.10 AND 2.11 FOR LOCATIONS.
36. 2x6 RAFTER AT 24" O.C., FRAMED ON TOP OF MAIN ROOF DECK.
37. 2x6 FLOOR JOIST AT 16" O.C.
38. 2x6 CEILING JOIST AT 16" O.C.
39. 3x1/6" STAINLESS STEEL CABLE RAIL
40. 1/4" PLYWOOD UNDERLAYMENT, POP-LAR OR BIRCH SANDED FACE WITH EXTERIOR GUE-MALL OR LAJAN TYPE I

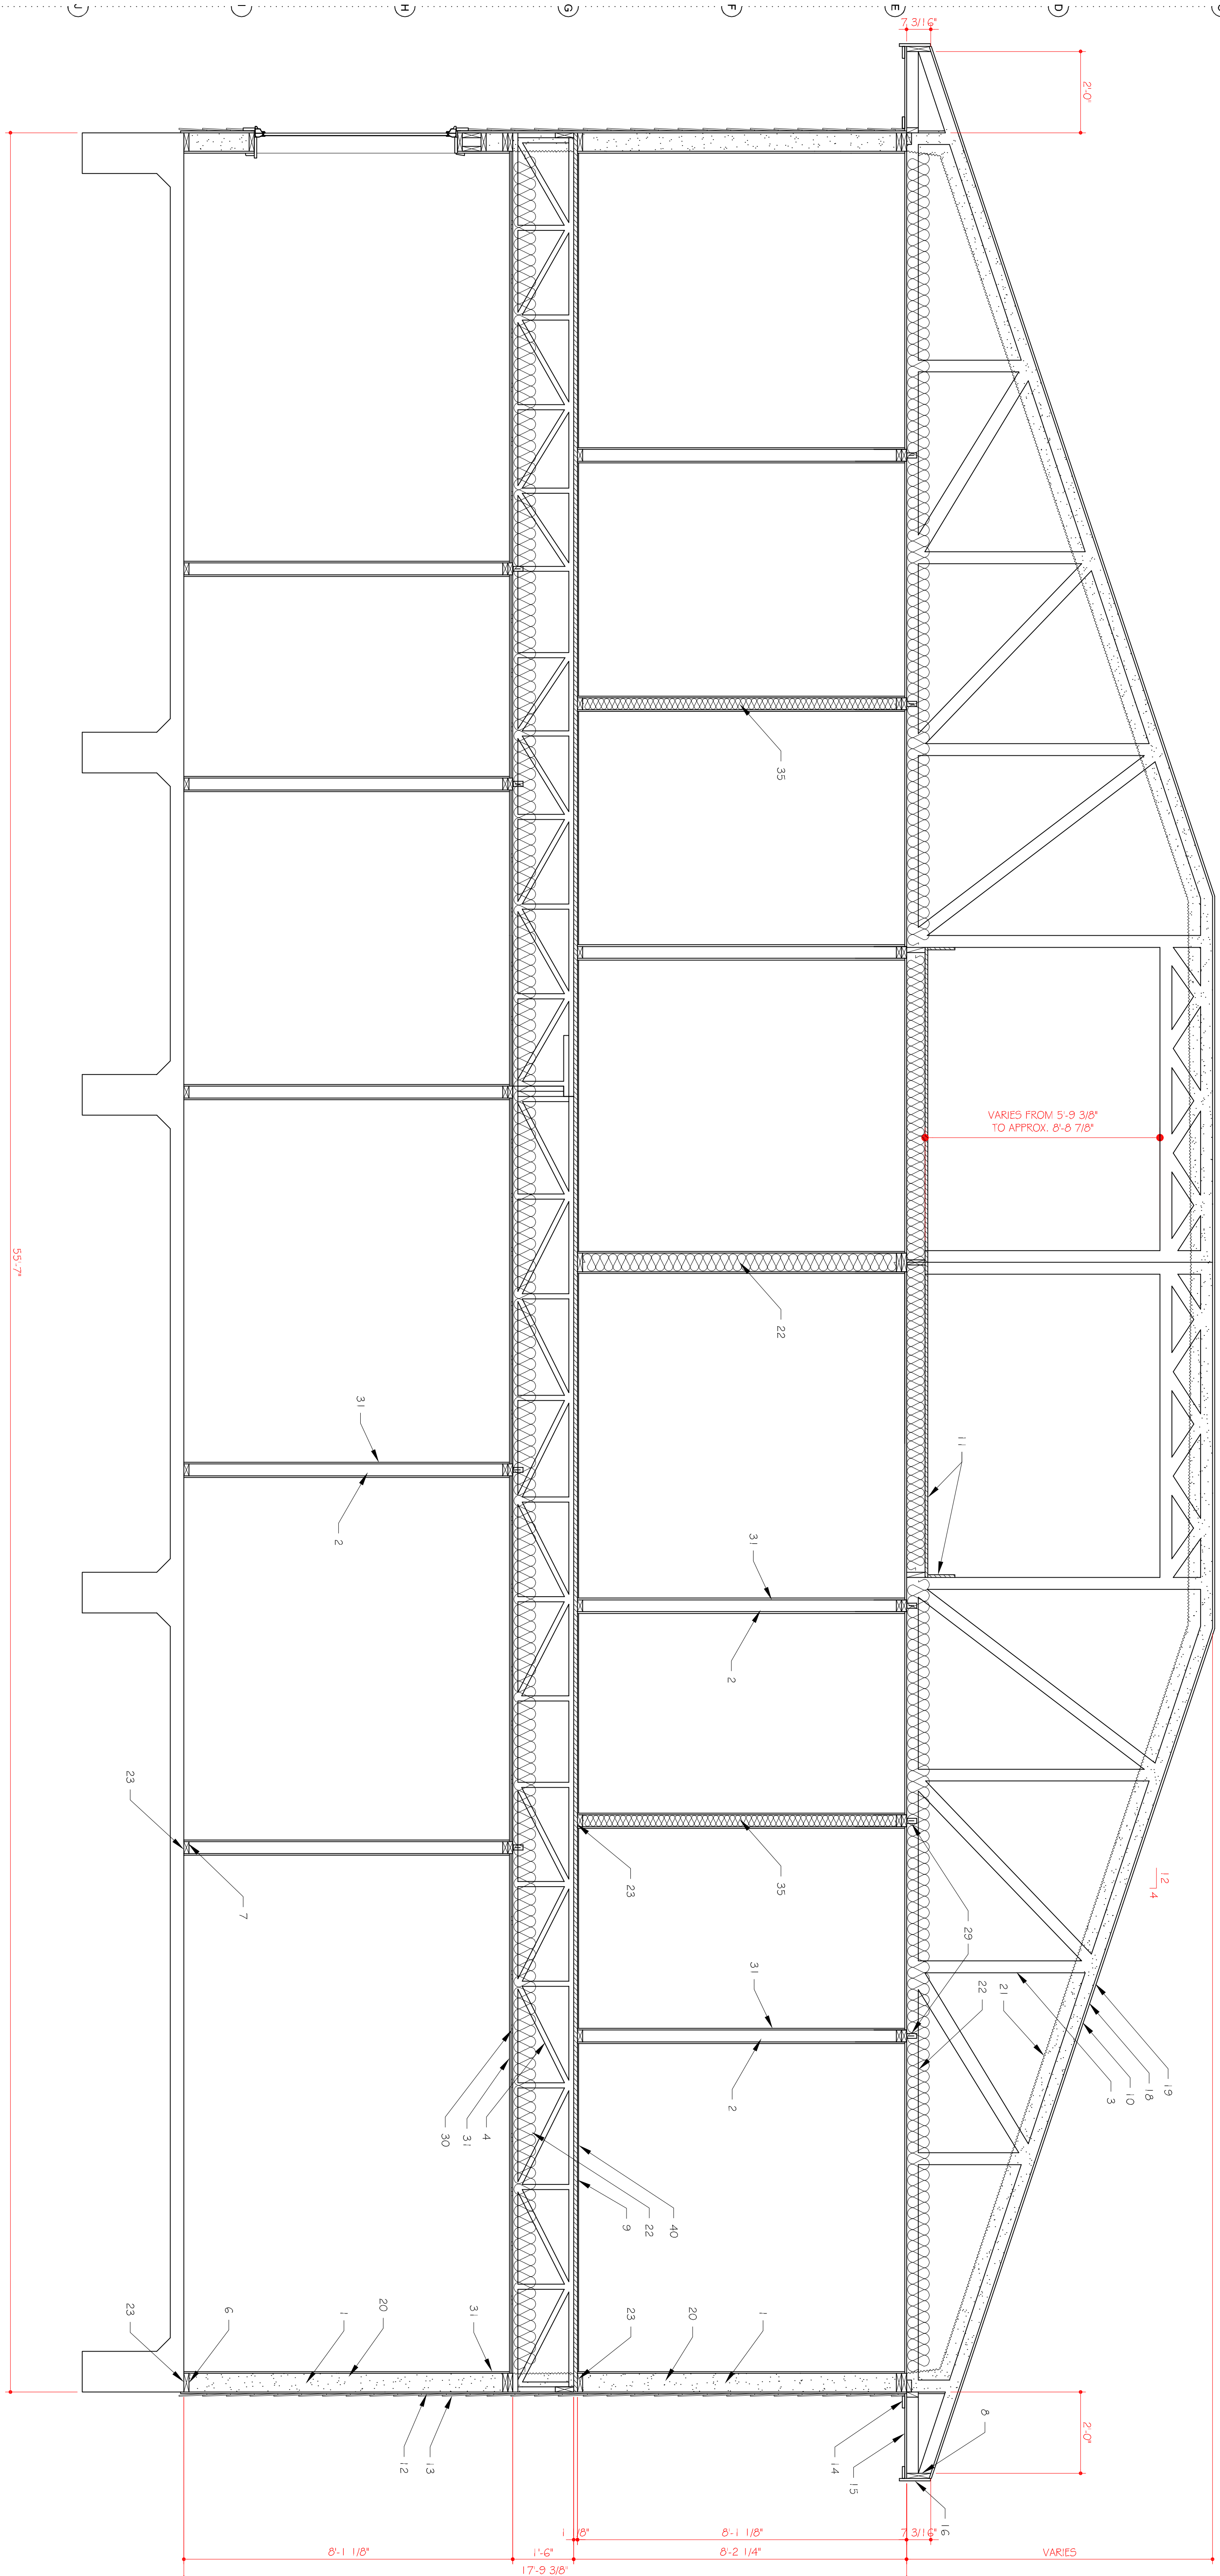


K1 BUILDING SECTION

1/2" = 1'-0"


ABILENE RESTORATION
MINISTRIES, INC.
2018 BEECH ST, ABILENE, TEXAS

MCCATHREN ARCHITECTS, LLC
25 Green Bay Circle
Abilene, Texas 79602
www.mccathren.com 325-669-2584
contact@mccathren.com

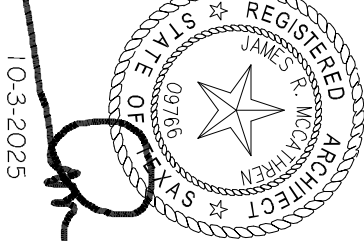

3.11

567-3-10.DWG
10/3/2025
10/3/2025

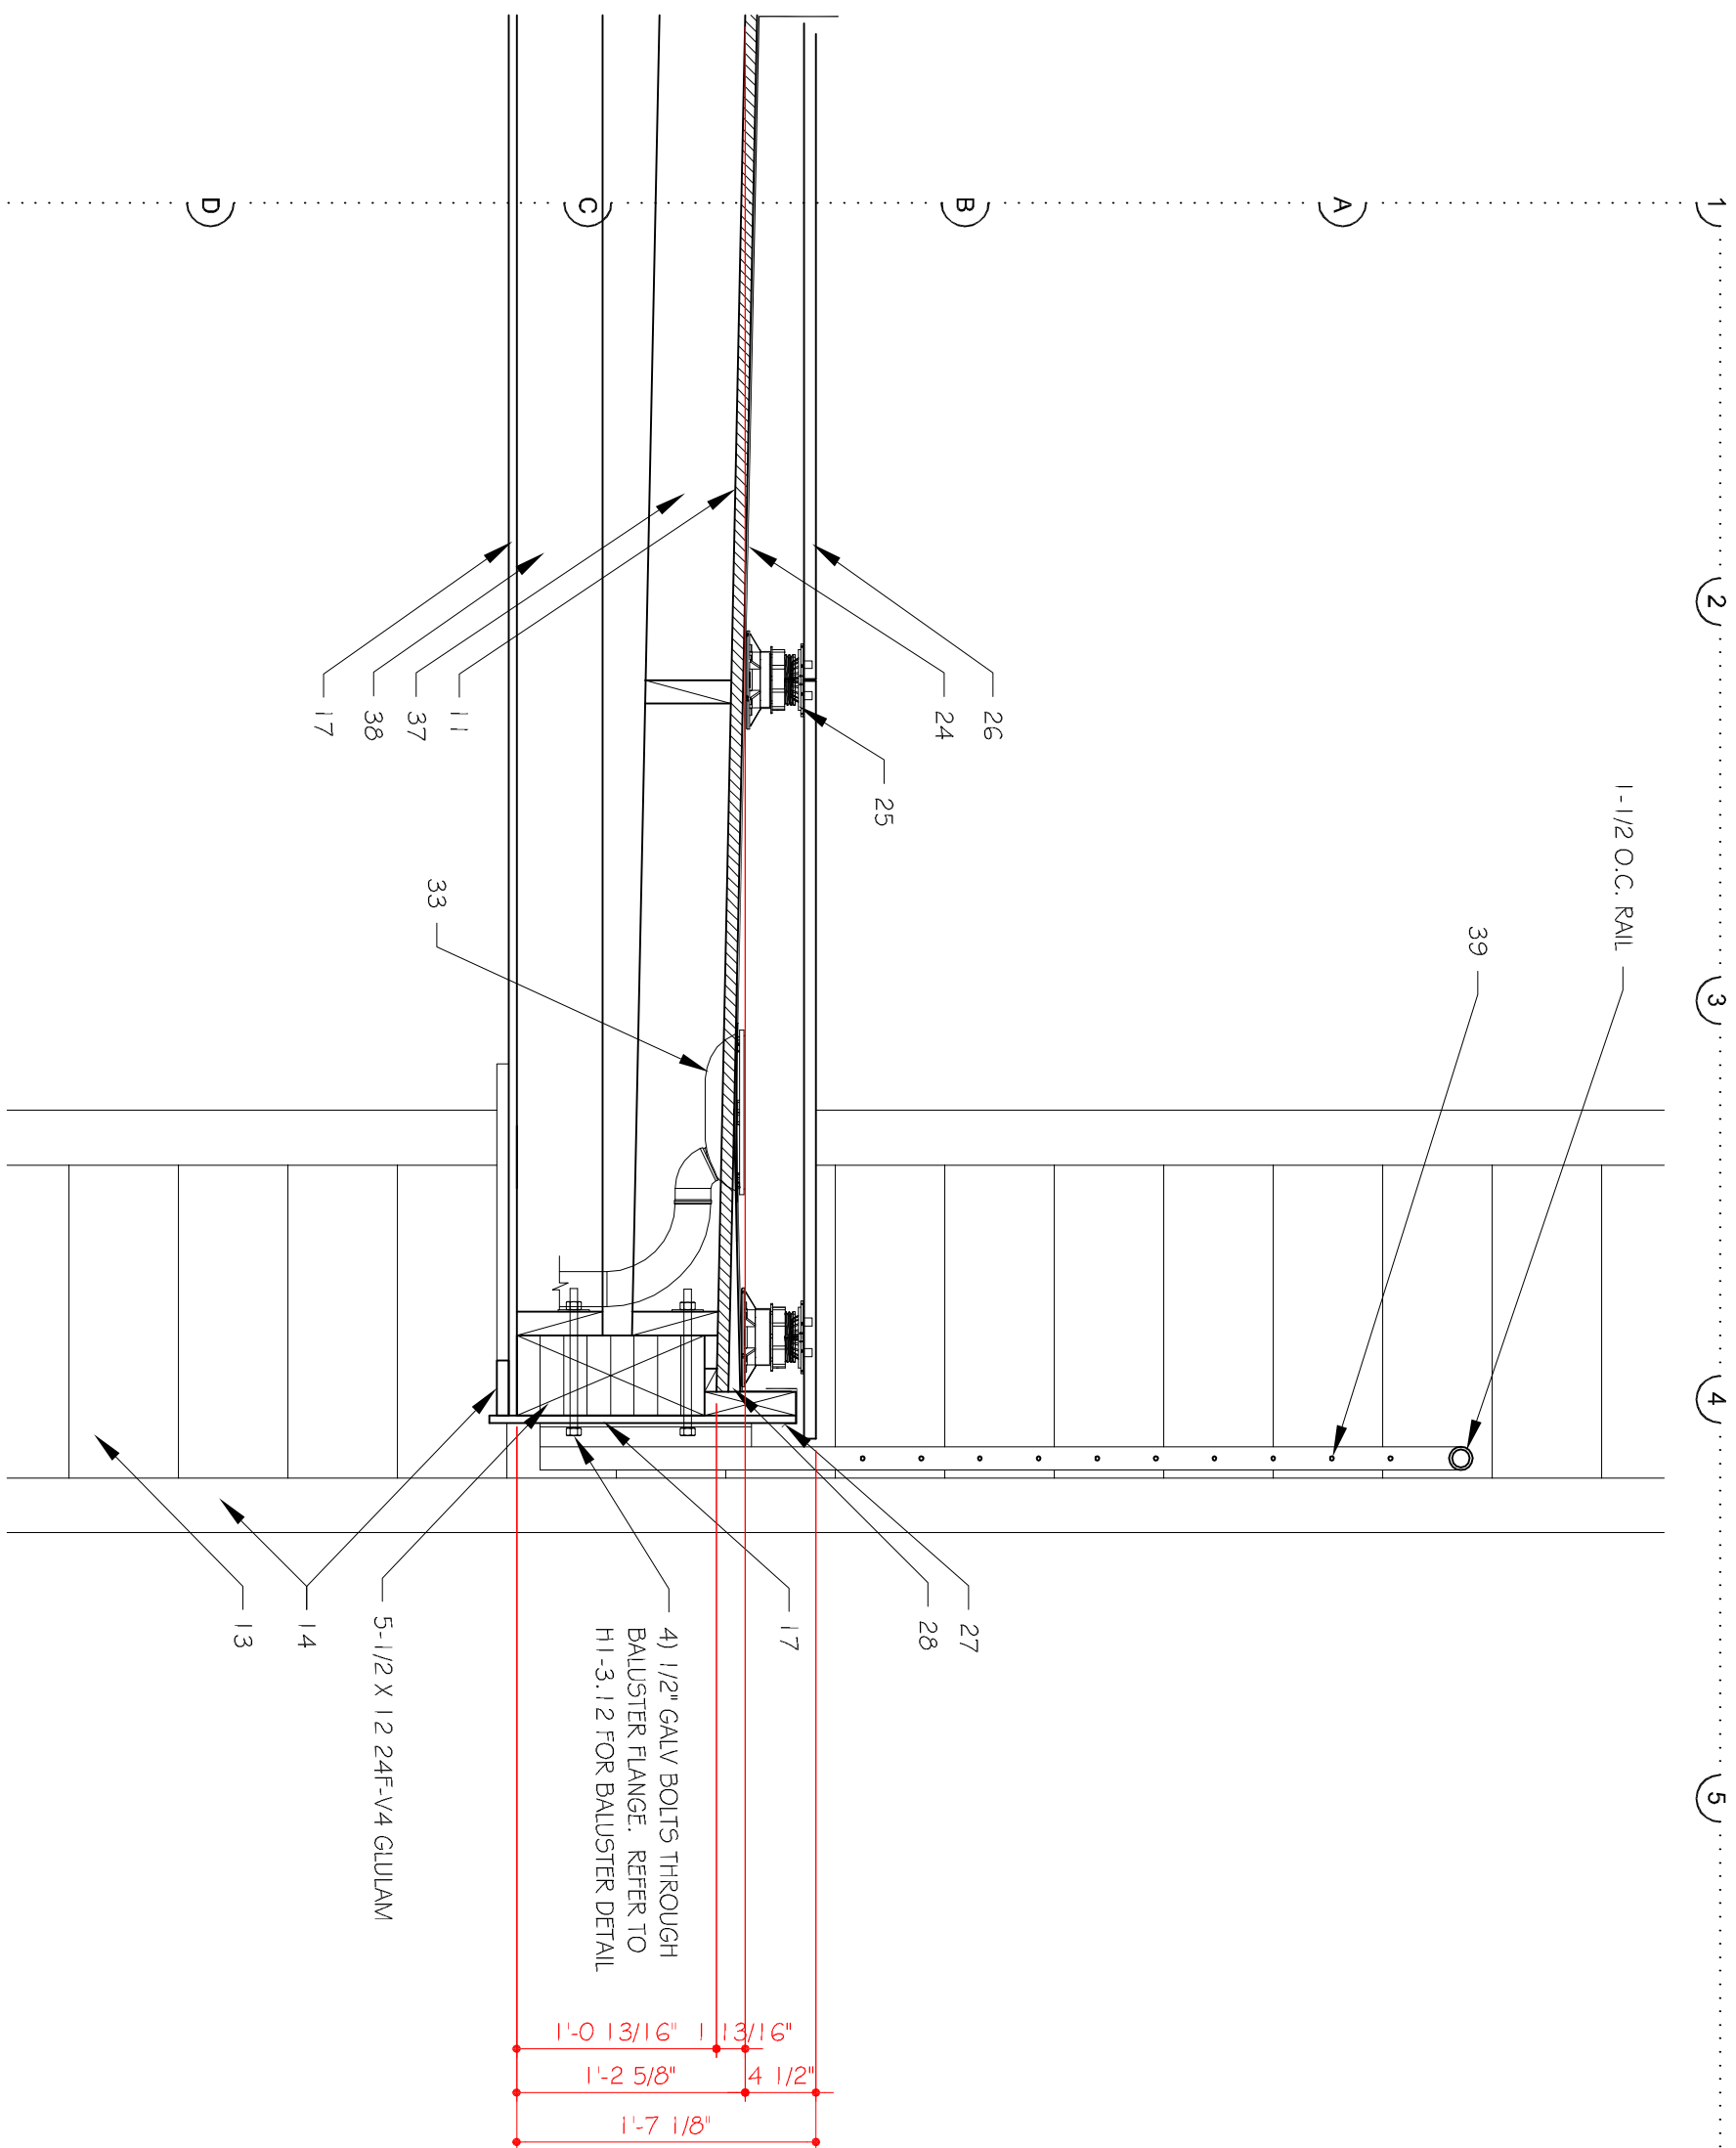


- | | | | |
|--|--|--|--|
| 1. 2x6 WOOD STUD AT 24" O.C. FINISH JOINT LUMBER IS NOT ACCEPTABLE IN ANY APPLICATION. | 10. 5/8" T&G PLYWOOD ROOF DECKING | 20. 5-1/2" THICK OPEN CELL FOAM WALL INSULATION. FILL STUD CAVITY. MINIMUM R-VALUE 3.5 PER INCH | 35. 3" UNFACED ACOUSTIC BATT. REFER TO SHEETS 2.10 AND 2.11 FOR LOCATIONS. |
| 2. 2x4 WOOD STUD AT 24" O.C. FINISH JOINT LUMBER IS NOT ACCEPTABLE IN ANY APPLICATION. | 11. 3/4" PLYWOOD | 21. 2" ZIP SYSTEM 7/16" SHEATHING. TAPED JOINTS. R-VALUE OF 40. PROVIDE A DEPTH MARKER ATTACHED TO A TRUSS FOR EACH 300 SQUARE FEET. | 36. 2x6 RAFTER AT 24" O.C. FRAMED ON TOP OF MAIN ROOF DECK. |
| 3. 2x4 PLATED WOOD ROOF TRUSS AT 24" O.C. | 12. ZIP SYSTEM 7/16" SHEATHING. TAPED JOINTS. | 22. 6" UNFACED ACOUSTIC BATT. | 37. 2x6 FLOOR JOIST AT 16" O.C. |
| 4. 4x2 PLATED WOOD FLOOR TRUSS AT 24" O.C. | 13. HARDIE PLANK SIDING. PRIMED. CEDAR/MILL TEXTURE | 23. 6" UNFACED ACOUSTIC BATT. | 38. 2x6 CEILING JOIST AT 16" O.C. |
| 5. DOUBLE 2x6 HEADER AT OPENING LESS THAN 40" | 14. 1x4 HARDIE TRIM | 24. 60 MIL TPO MEMBRANE | 39. 3/16" STAINLESS STEEL CABLE RAIL |
| 6. 2x6 PRESSURE TREATED SILL PLATE AT FIRST FLOOR WALLS | 15. HARDIE SOFFIT. NON-VENTED. CEDAR/MILL TEXTURE | 25. SCHLUTER TROCA-LEVEL. ADJUSTABLE PAYER | 40. 1/4" PLYWOOD UNDERLAMENT. POPLAR OR BIRCH SANDED FACE WITH EXTERIOR GLUE OR LALAN TYPE I |
| 7. 2x4 PRESSURE TREATED SILL PLATE AT FIRST FLOOR WALLS | 16. 1x10 HARDIE TRIM PLY | 26. 48" X 24" SELF-SUPPORTING TILE PAVERS. TILE-TECH COMPOSITION SINGLETS TO MATCH THE EXISTING ROOF AT 1636 N. 20TH STREET | |
| 8. 2x SUB PLY | 17. HARDIE PANEL. CEDAR/MILL TEXTURE | | |
| 9. 1-1/8" STURD-FLOOR T&G DECKING. GLUE-WALL INSULATION | 18. OWENS CORNING PROXIMATOR SYNTHETIC UNDERLAMENT | | |
| | 19. COMPOSITION SINGLETS TO MATCH THE EXISTING ROOF AT 1636 N. 20TH STREET | | |

BALCONY SECTION

E1
1" = 1'-0"


COMPLETE WELDING OPERATIONS THEN MEDIA BLAST AND POWDERCOAT.

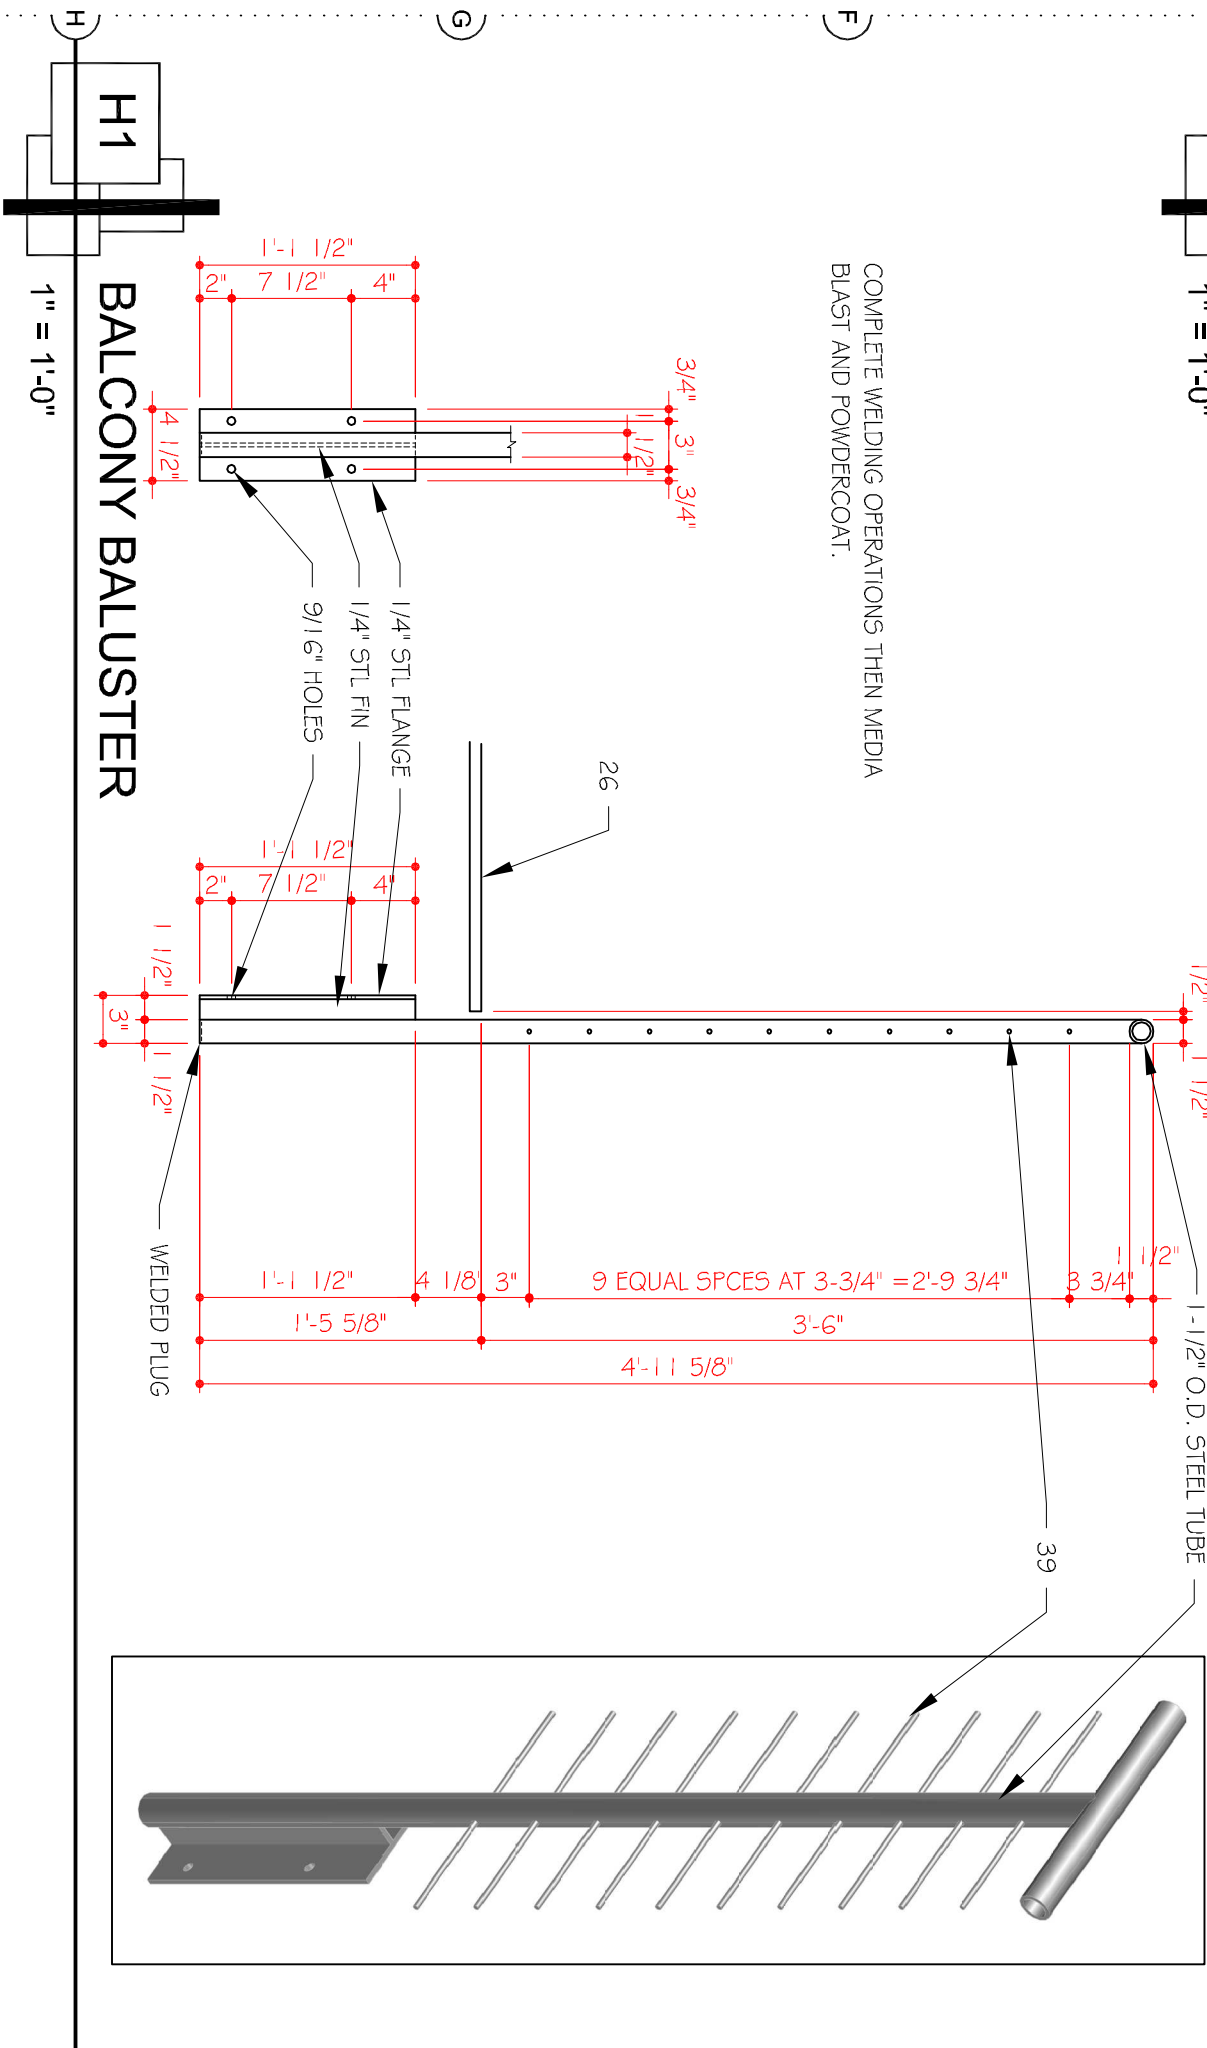

K6

BUILDING SECTION


1/2" = 1'-0"

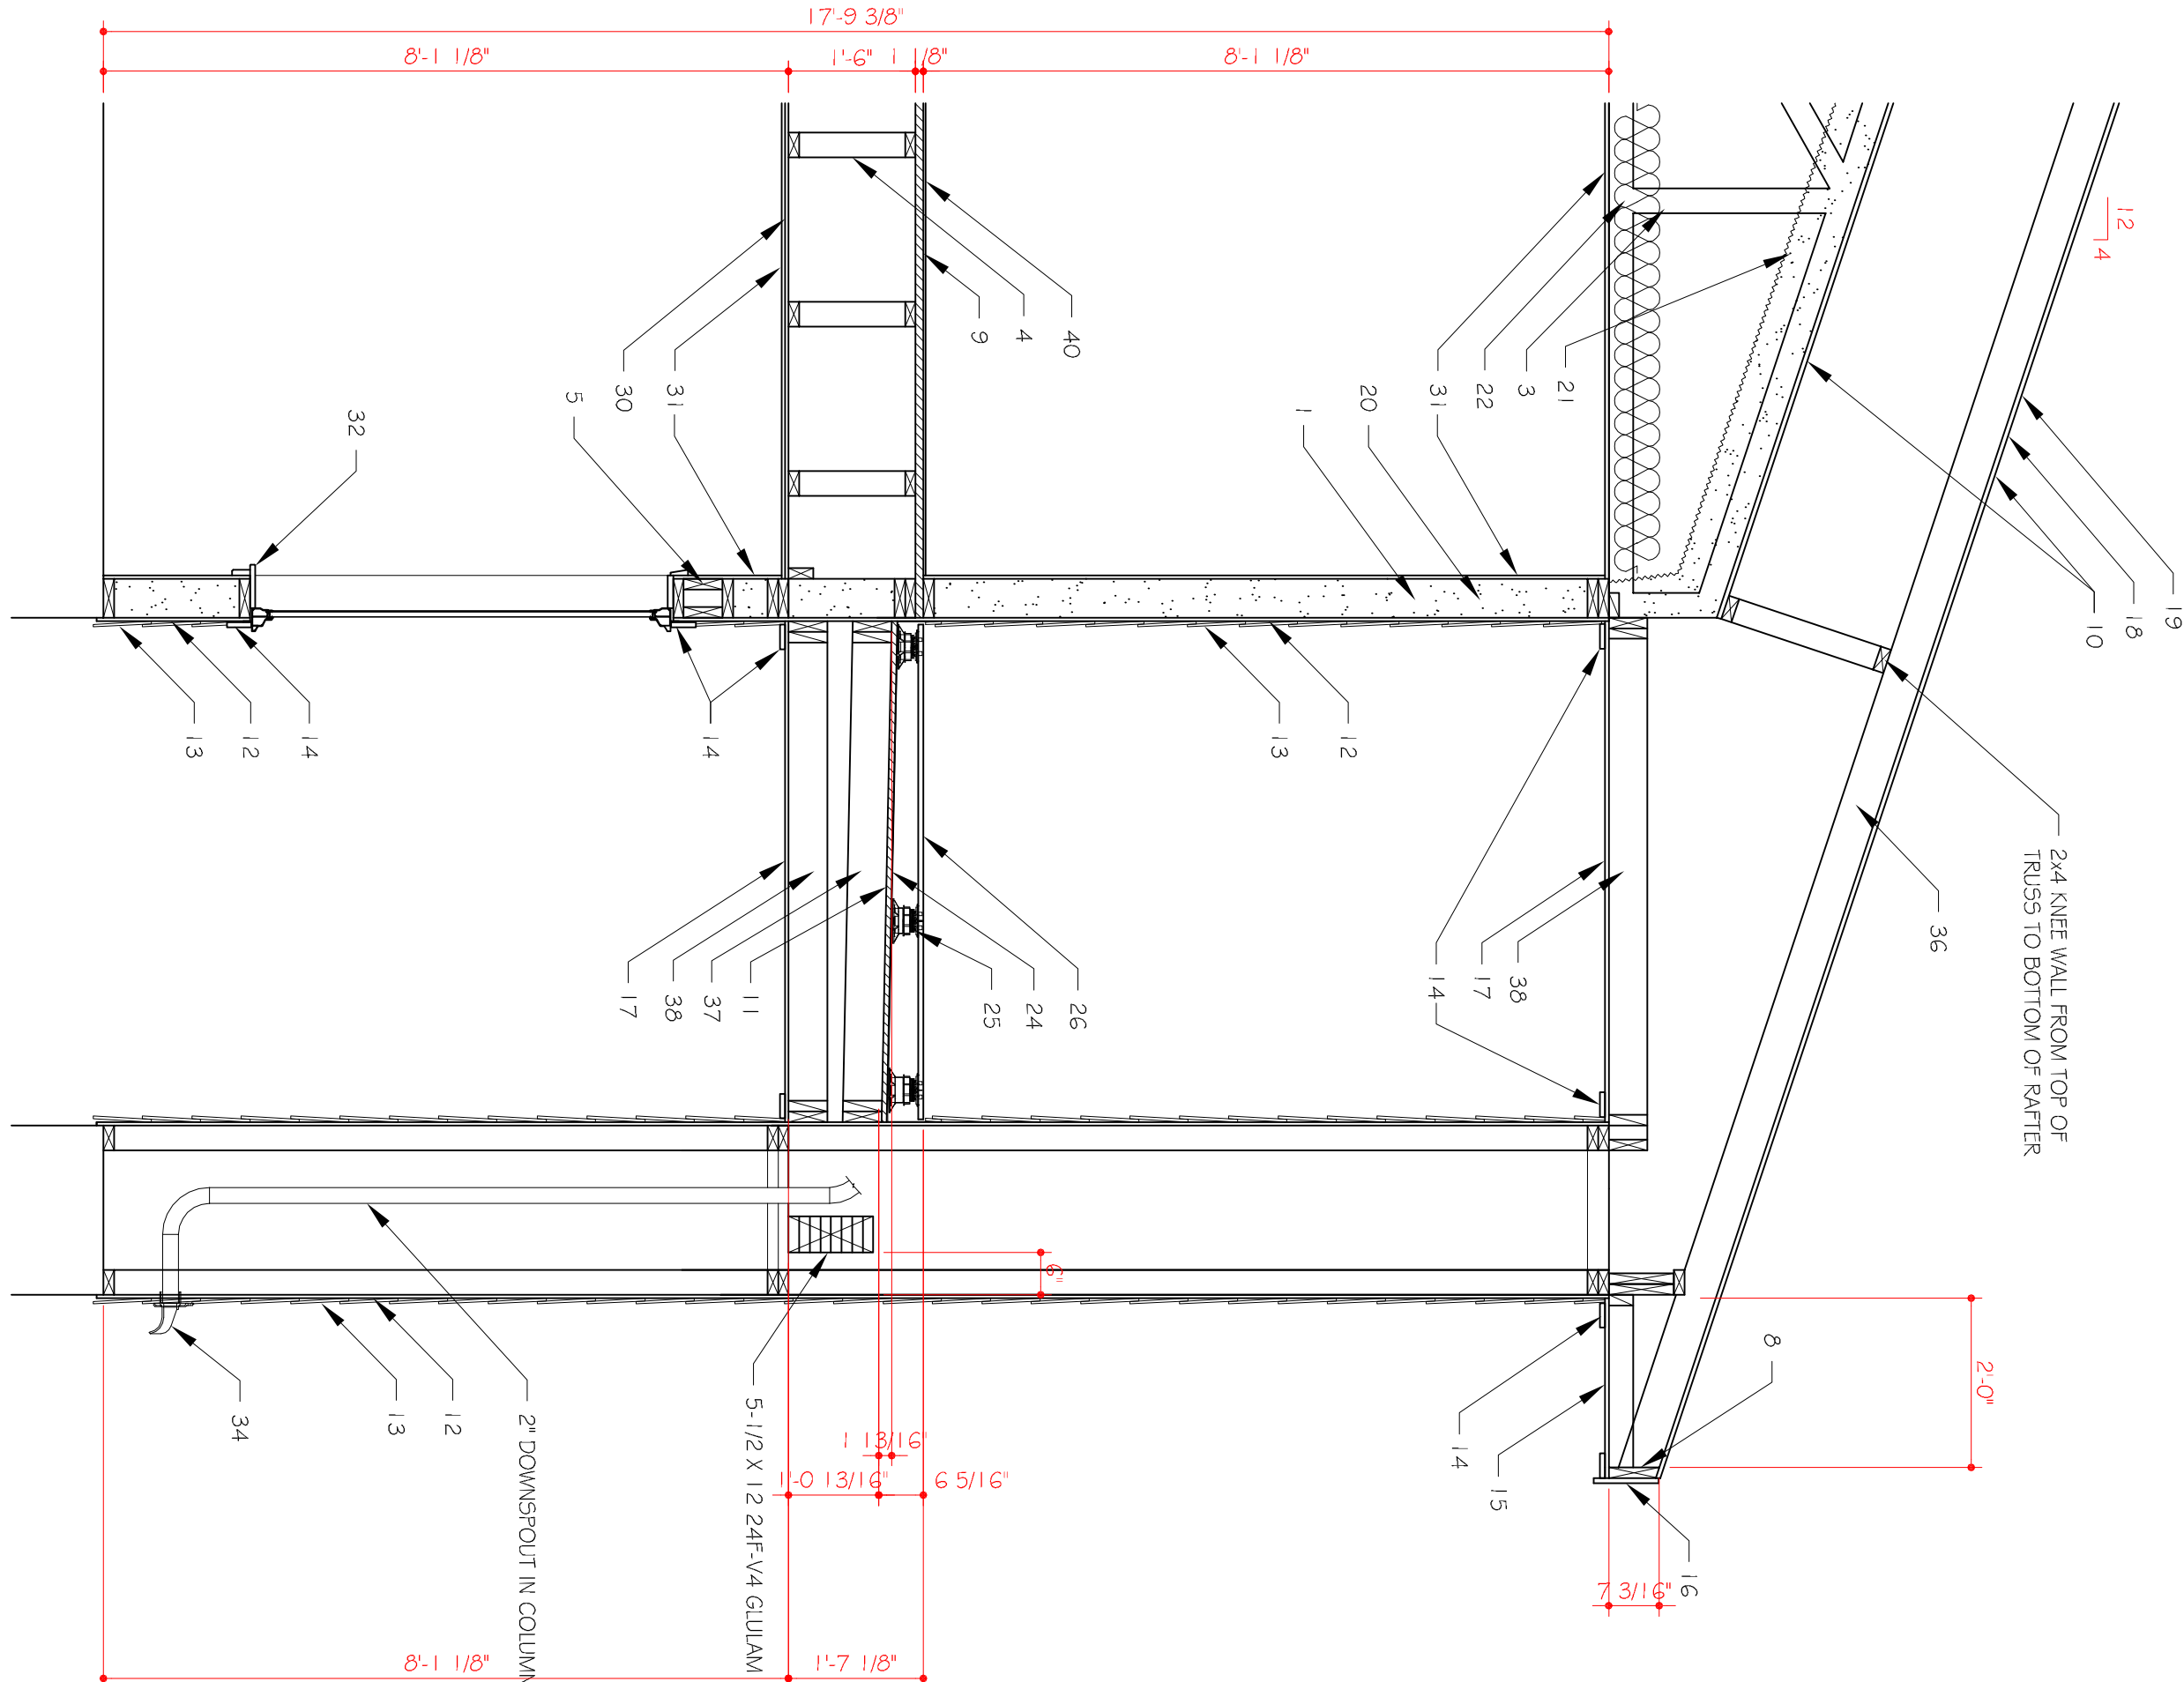

K11


BUILDING SECTION


1/2" = 1'-0"

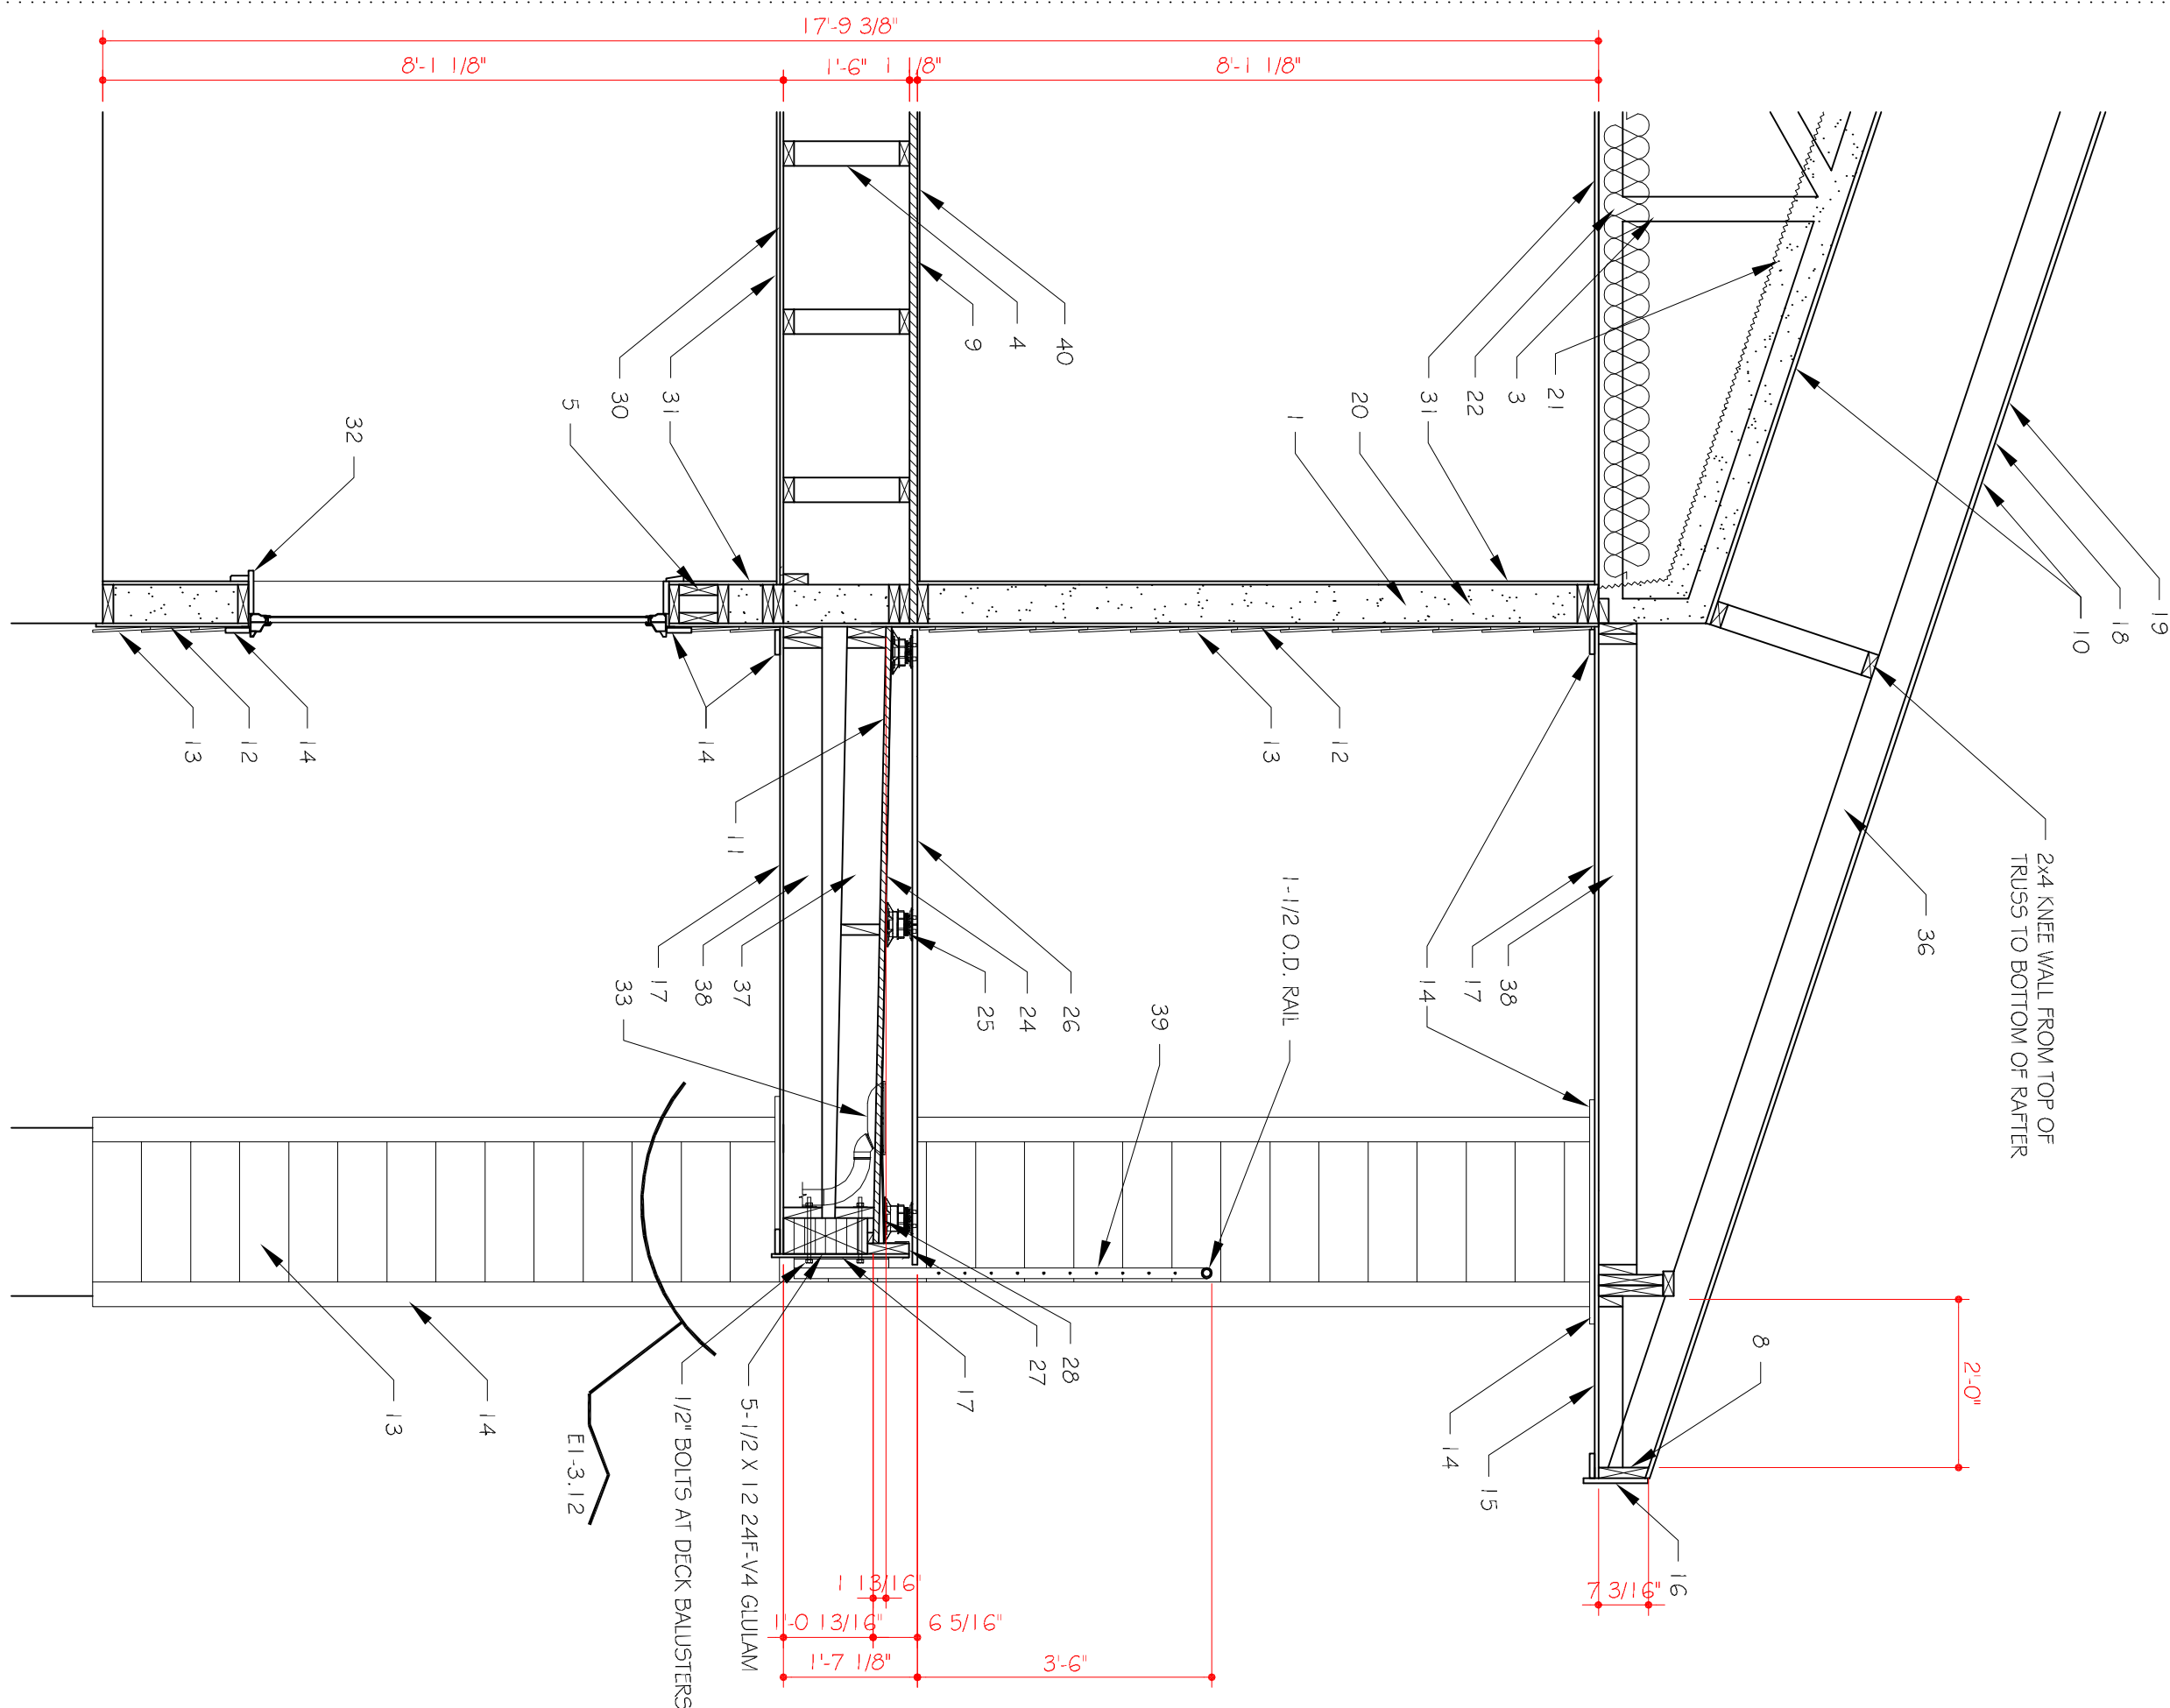


ABILENE RESTORATION
MINISTRIES, INC.
2018 BEECH ST, ABILENE, TEXAS

MCCATHREN ARCHITECTS, LLC
25 Green Bay Circle
Abilene, Texas 79602
www.mccathren.com 325-669-2584
contact@mccathren.com

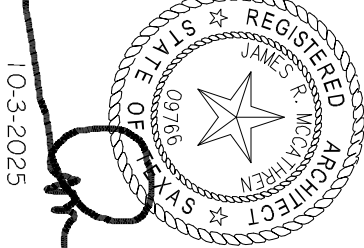


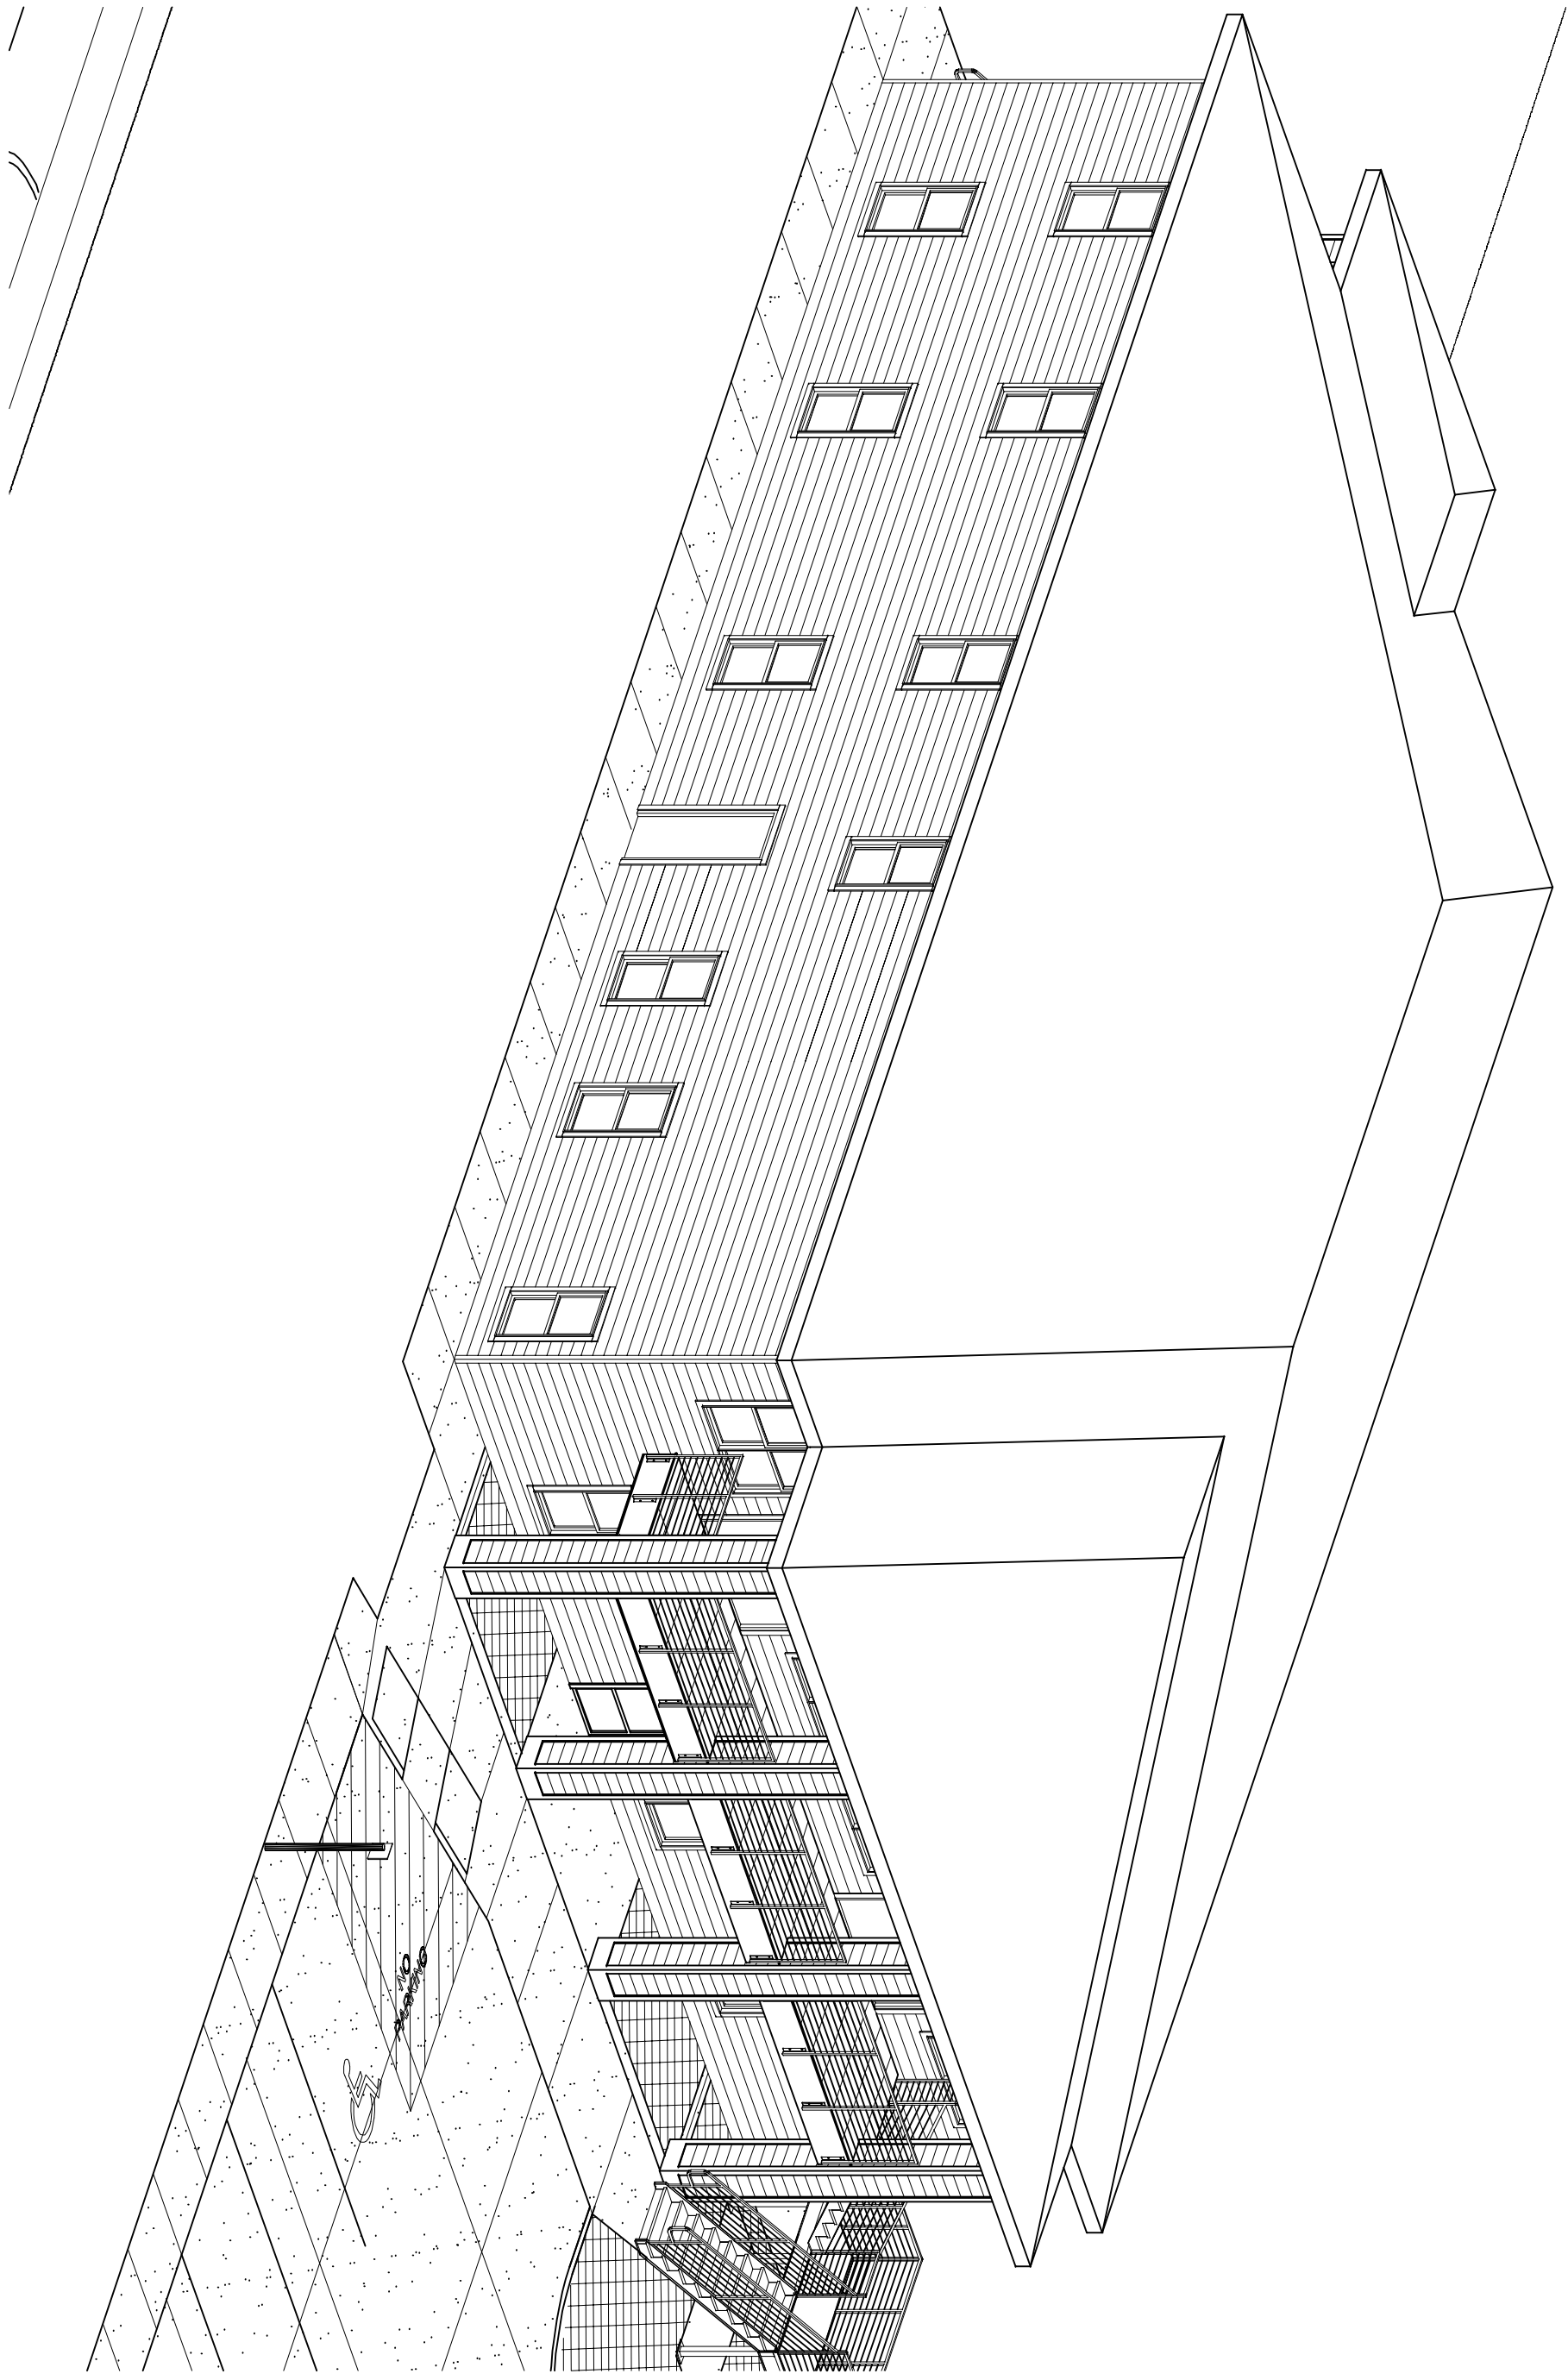


F1
SOUTHEAST ISOMETRIC

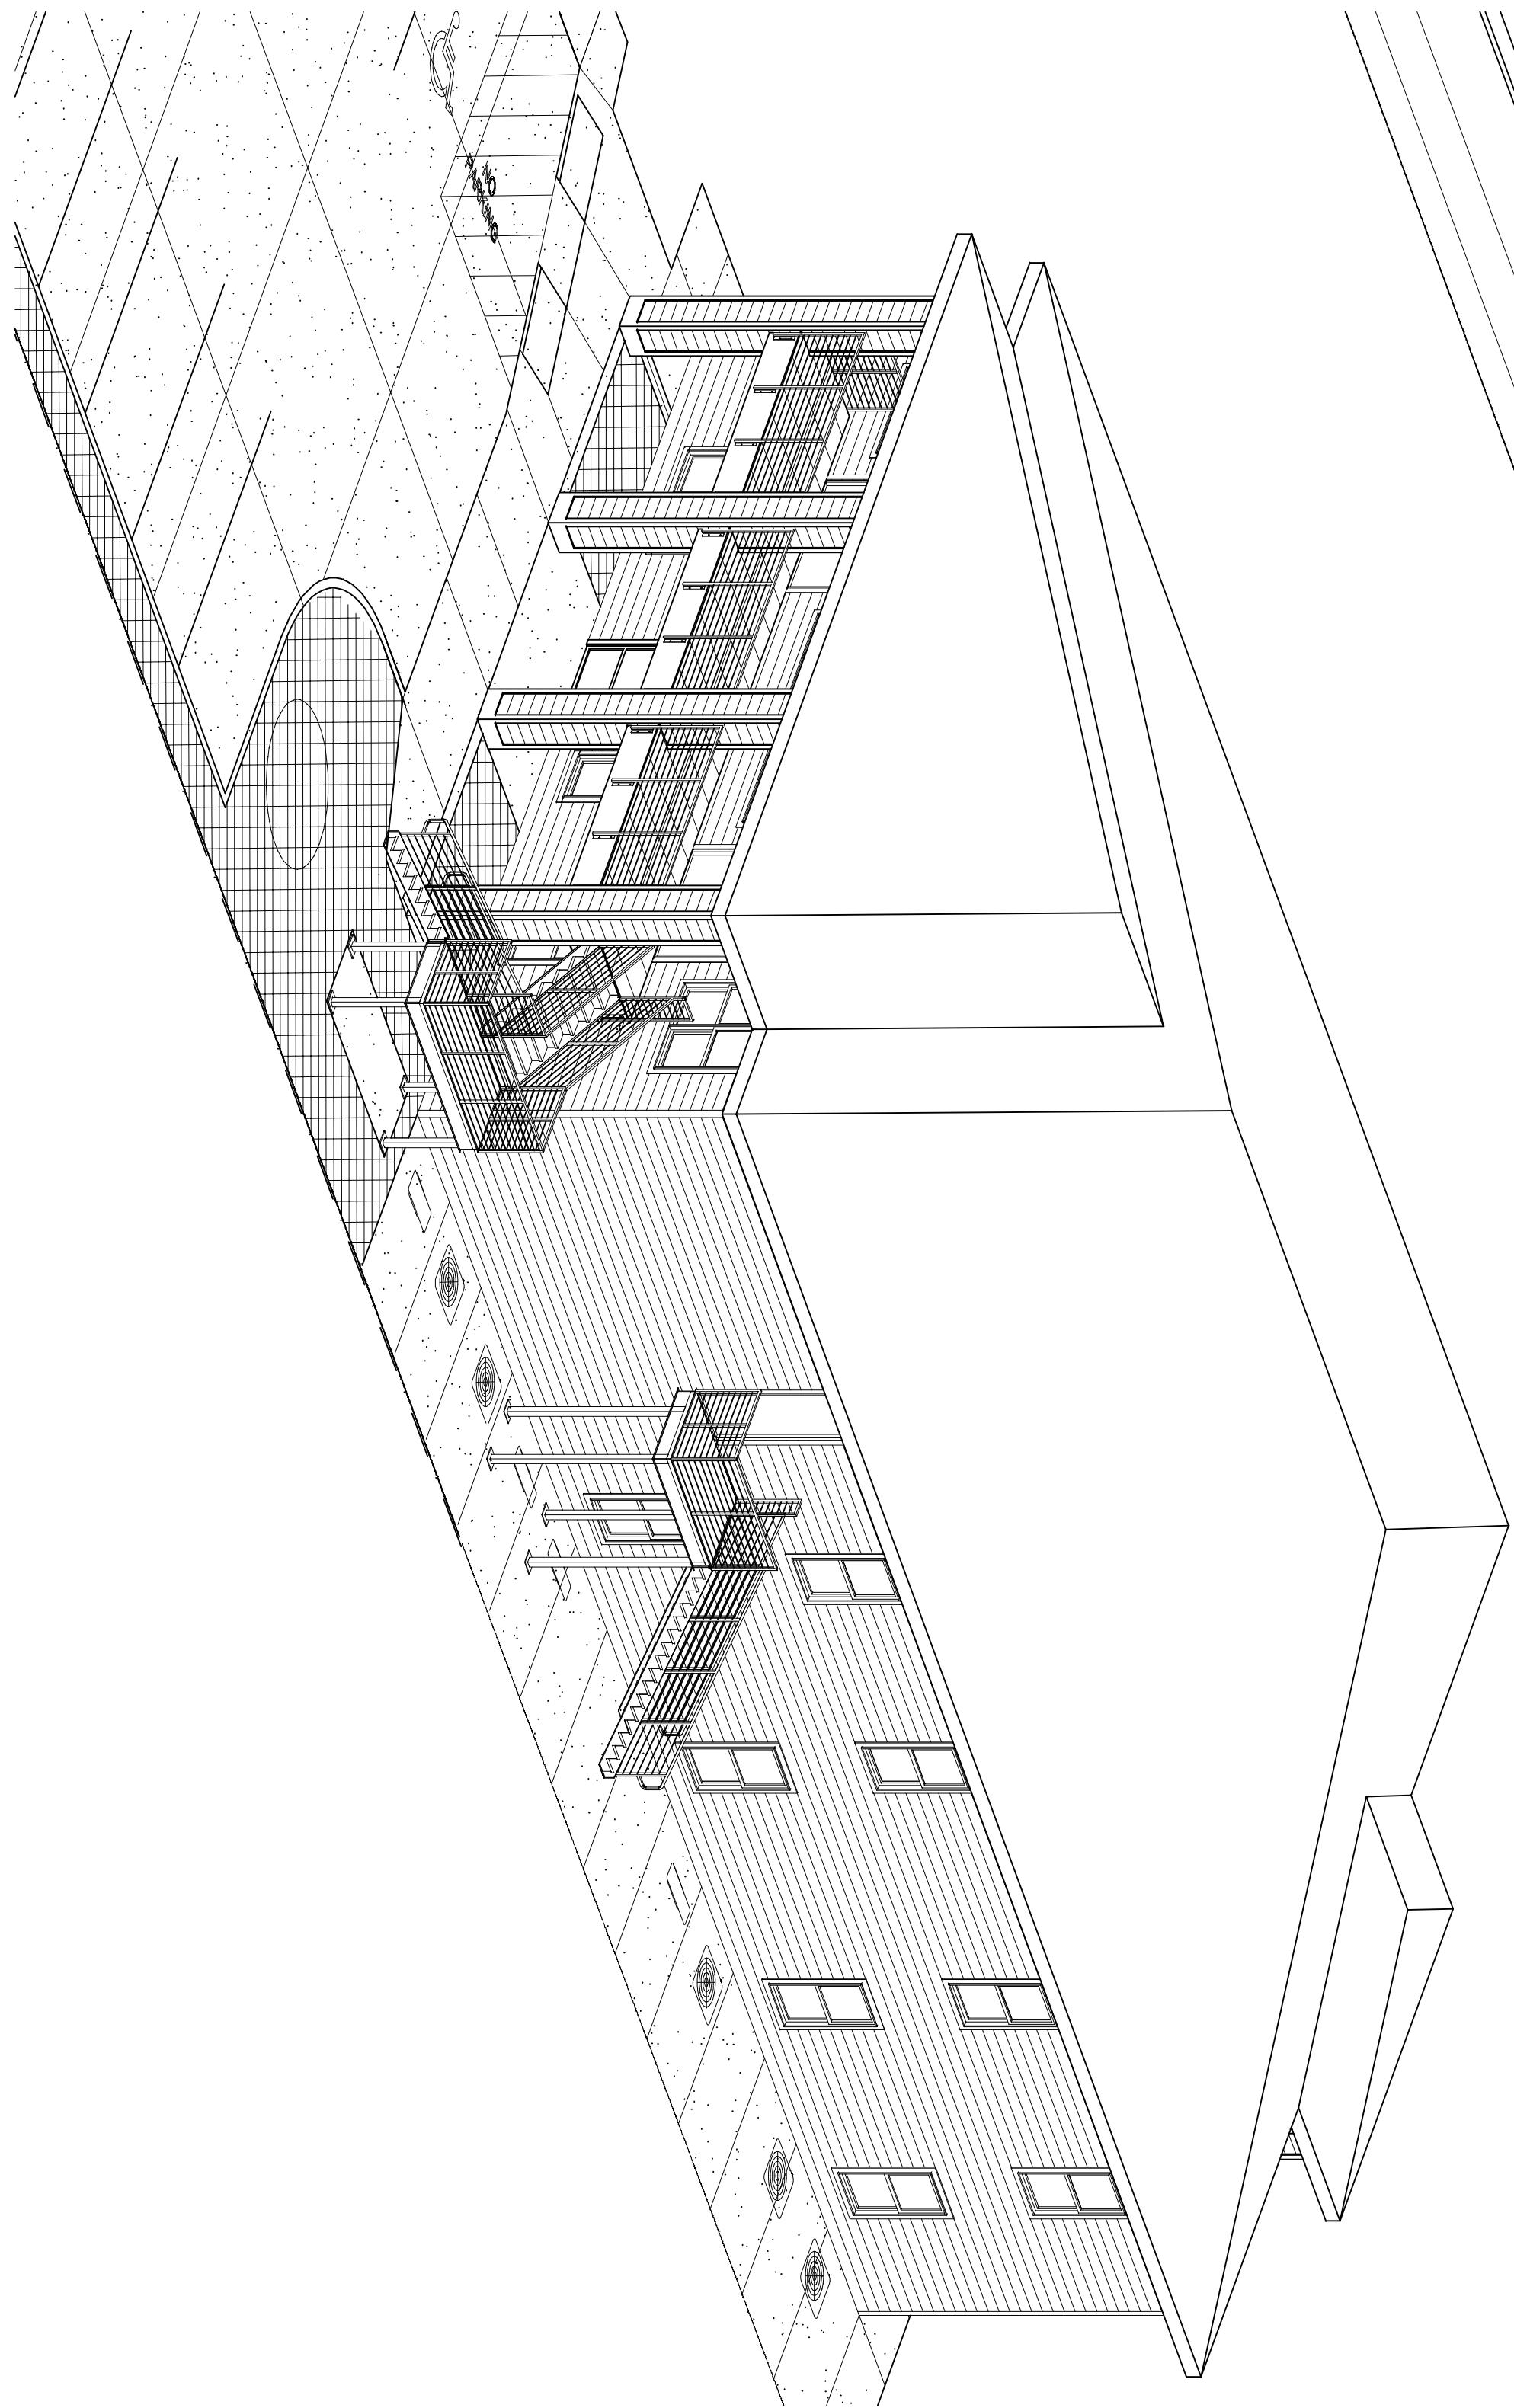

F8
NORTHEAST ISOMETRIC

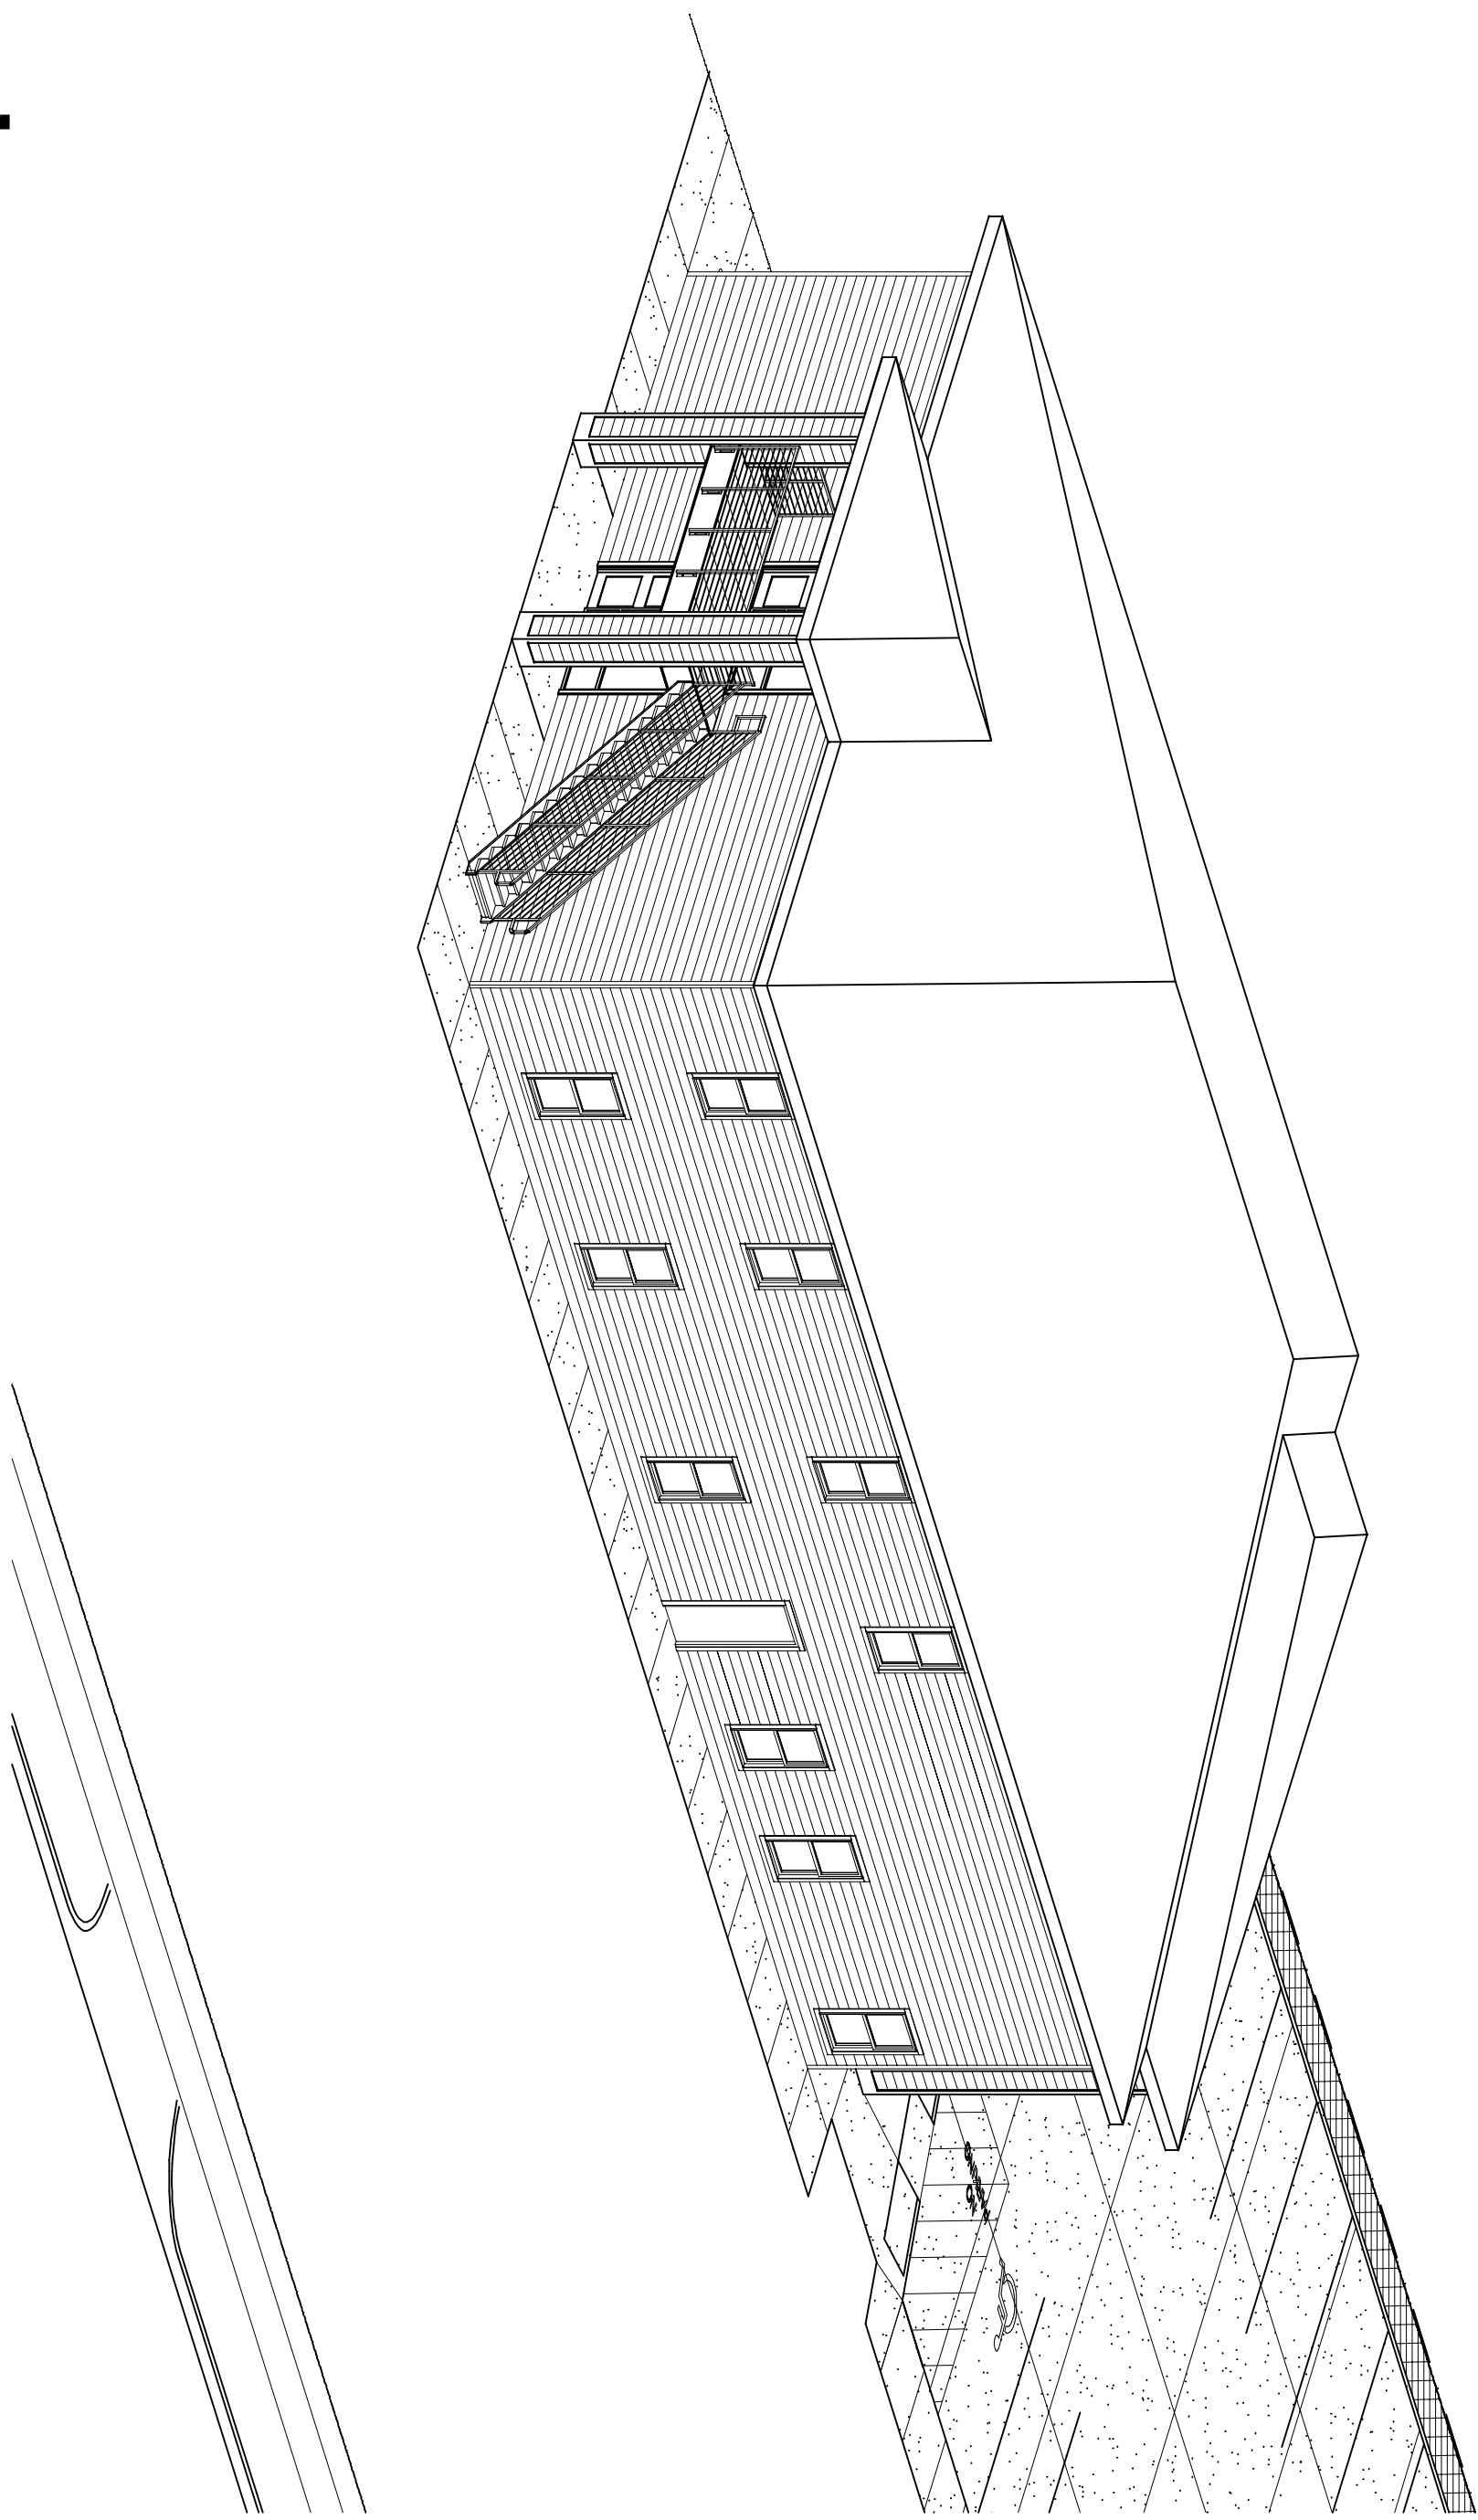


K1
SOUTHWEST ISOMETRIC

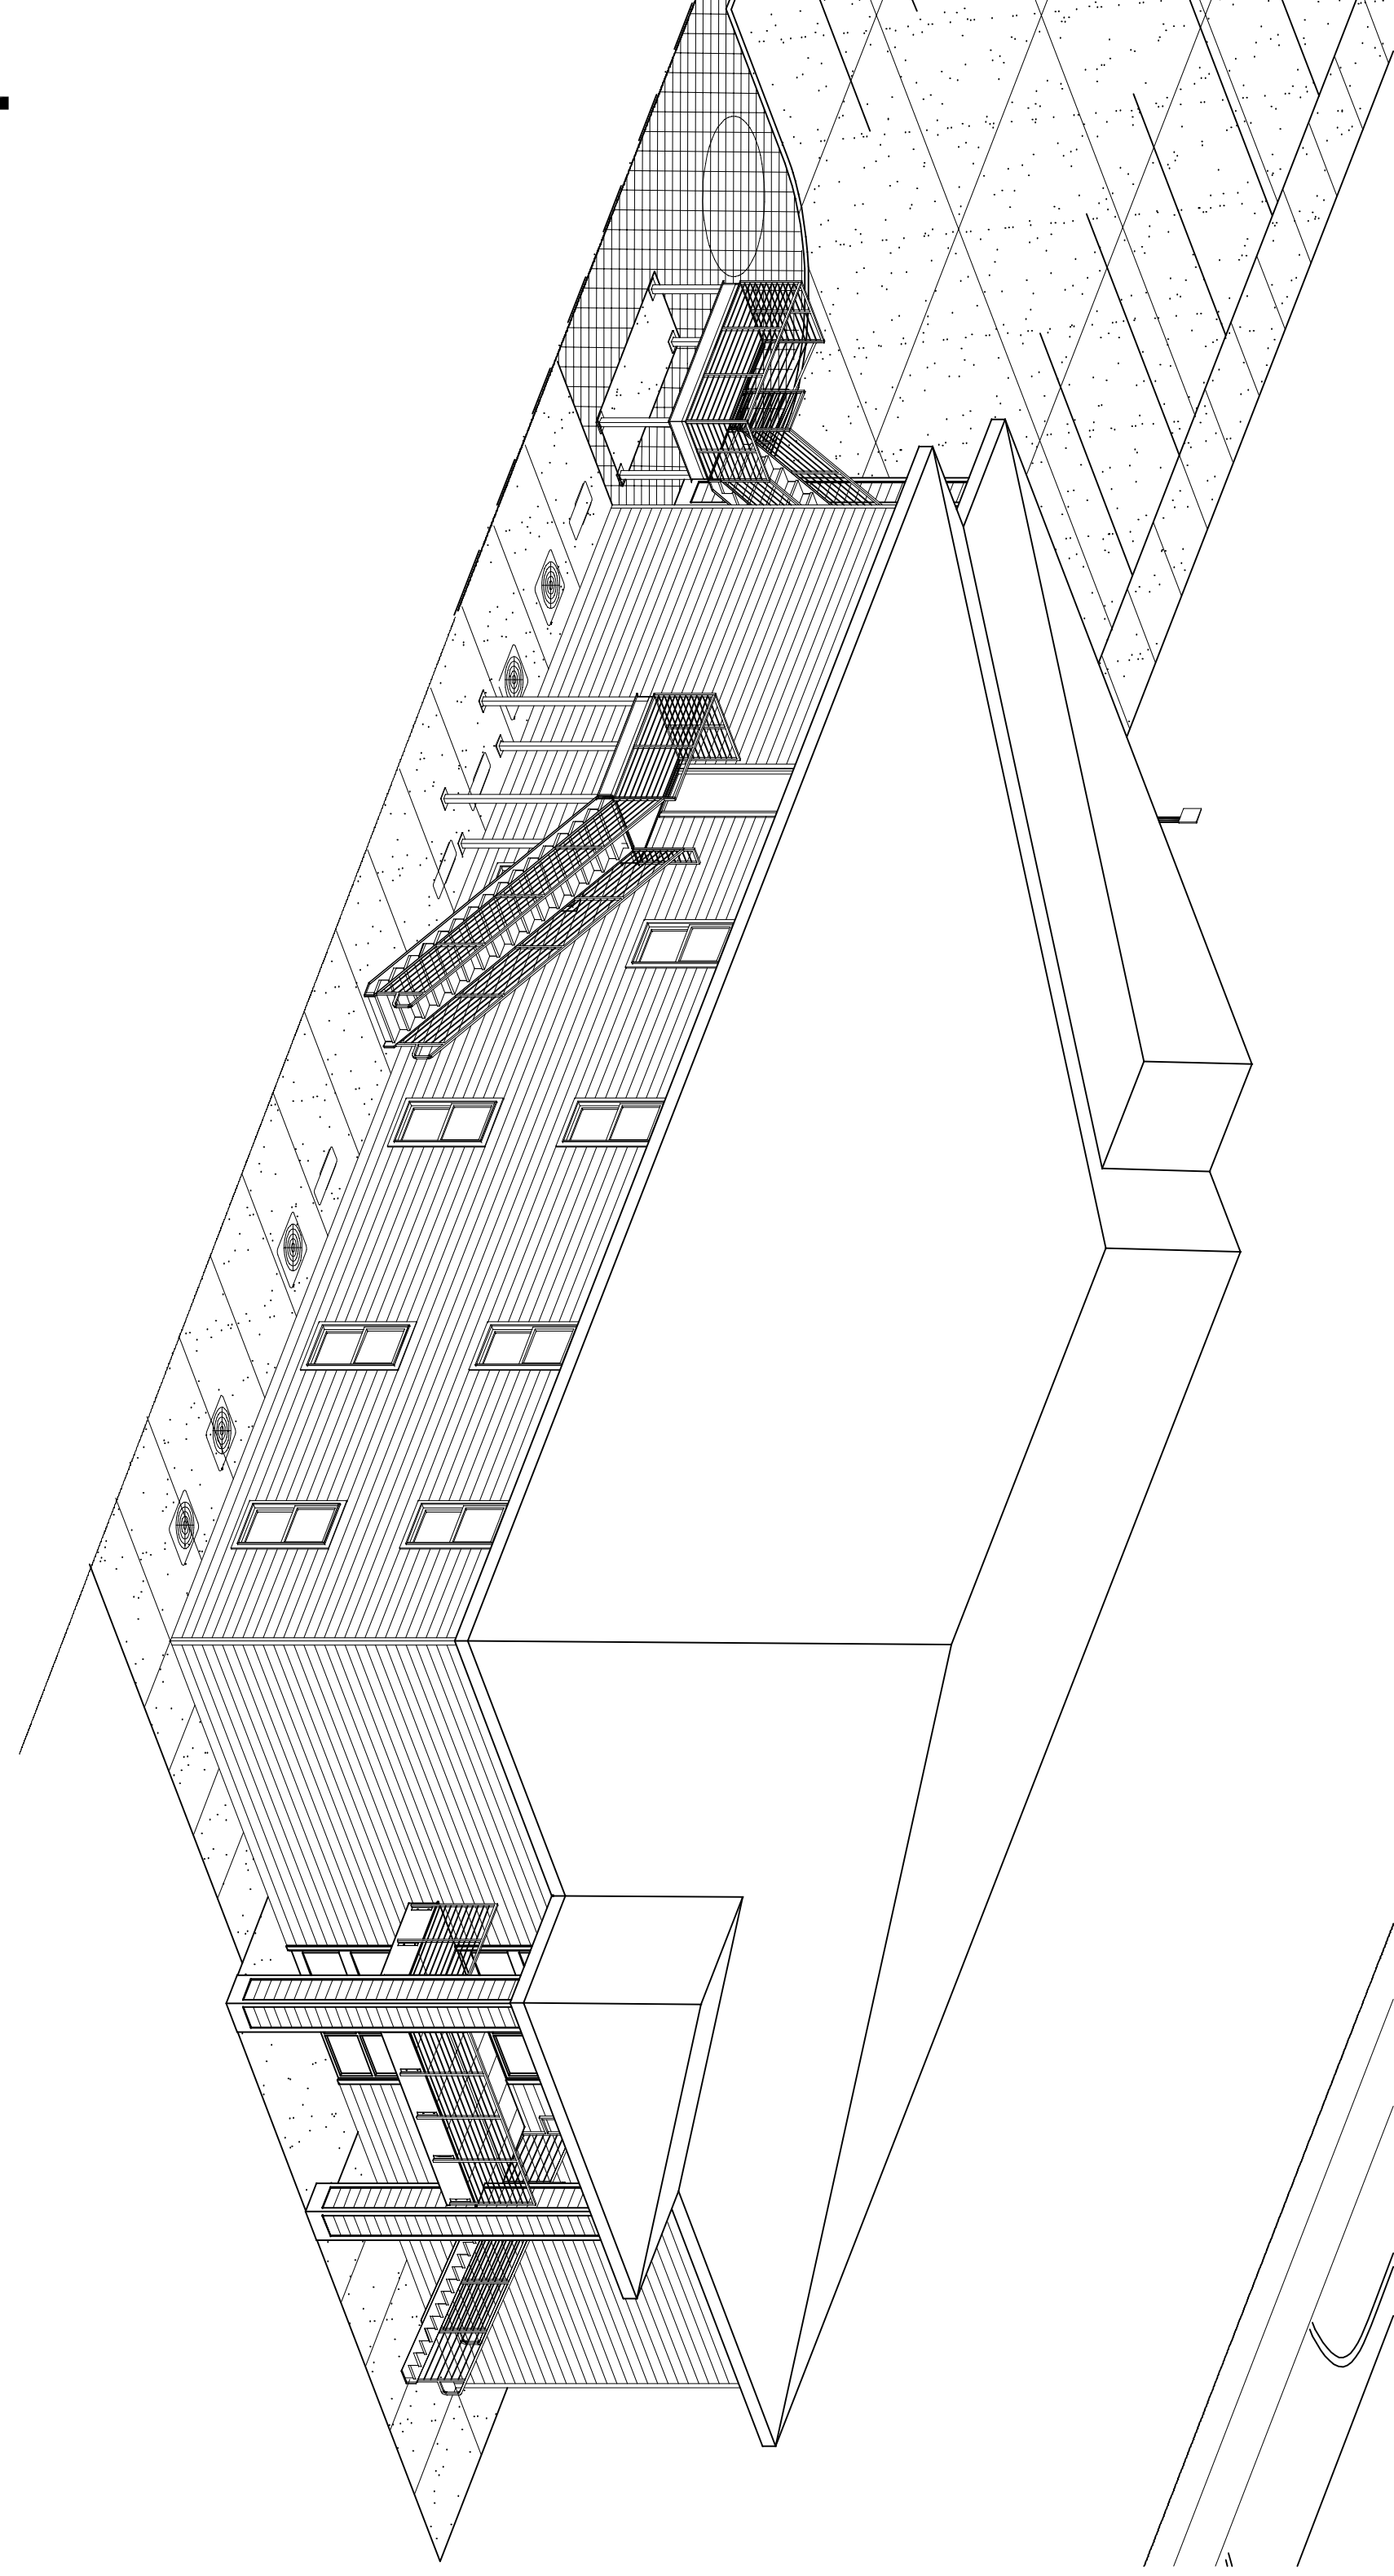


K1
NORTHWEST ISOMETRIC


**ABILENE RESTORATION
MINISTRIES, INC.**
2018 BEECH ST, ABILENE, TEXAS

MCCATHREN ARCHITECTS, LLC
25 Green Bay Circle
Abilene, Texas 79602
www.mccathren.com 325-669-2584
contact@mccathren.com

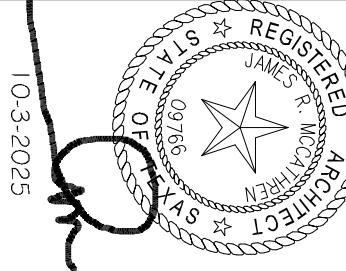


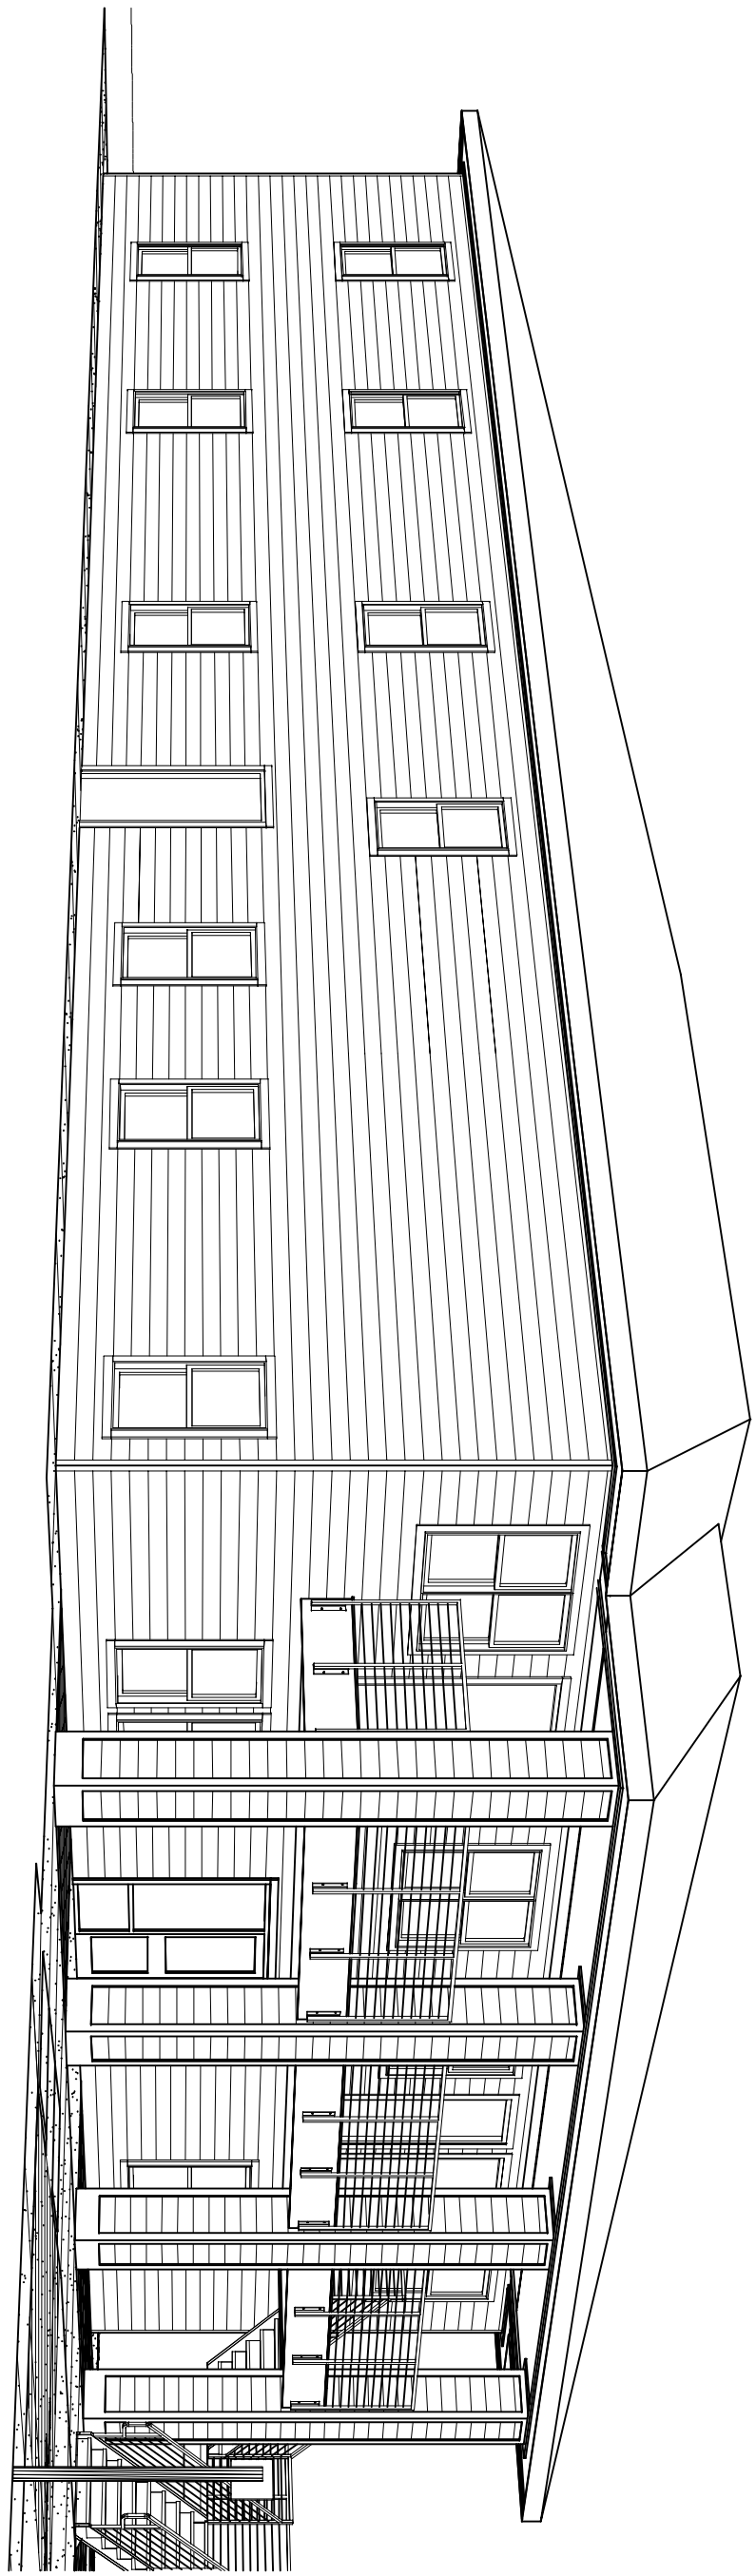


F1
SOUTHEAST PERSPECTIVE

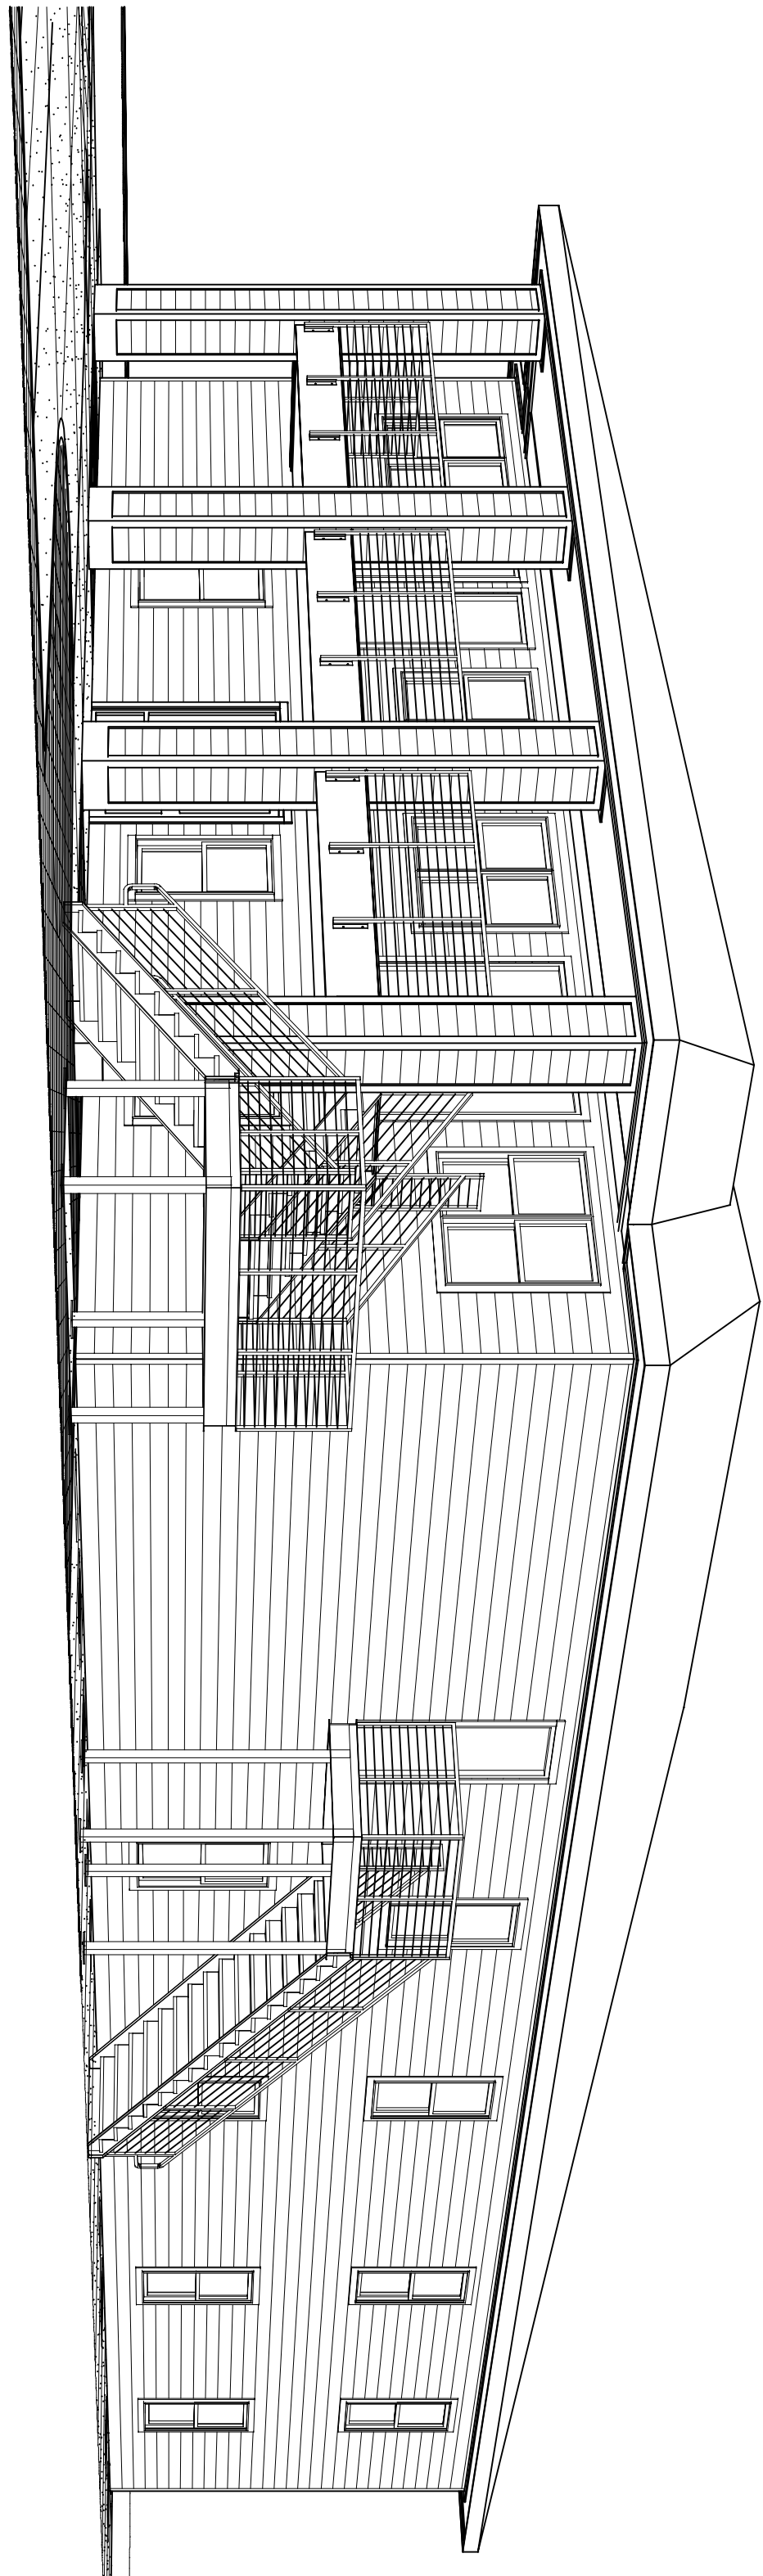

F8
NORTHEAST PERSPECTIVE

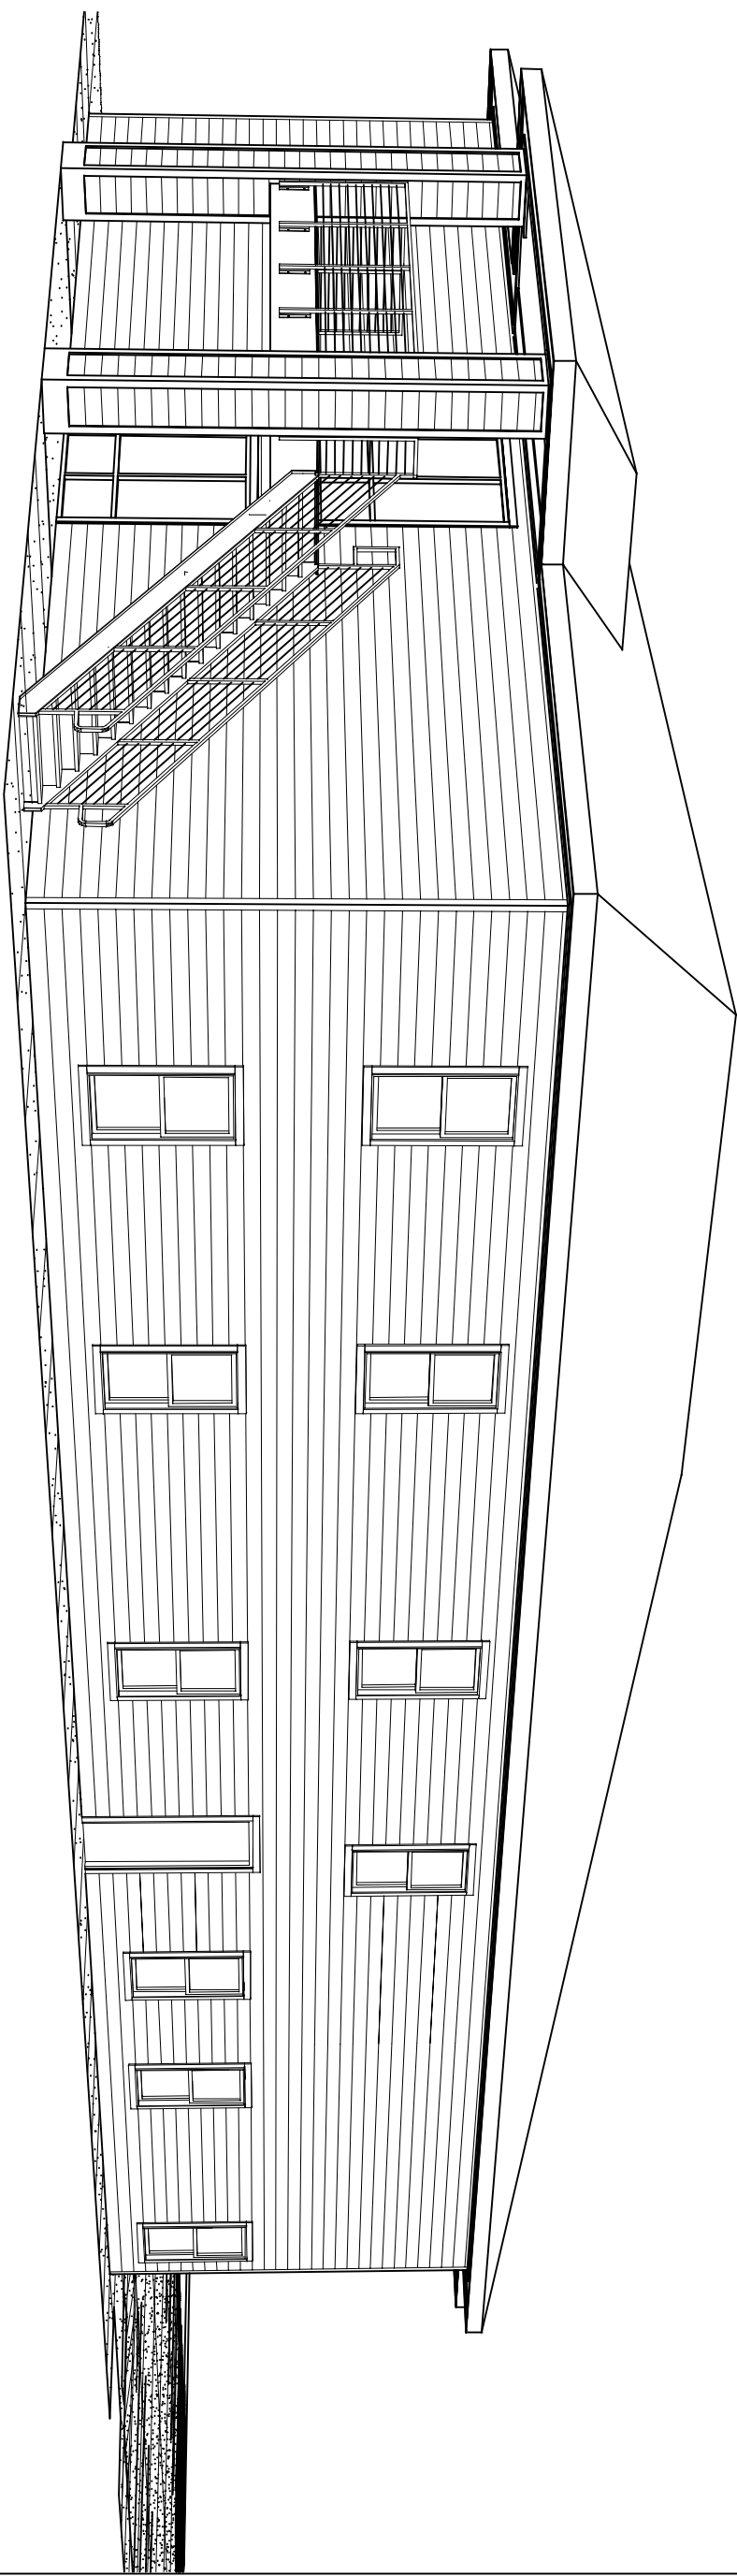


H1
SOUTHWEST PERSPECTIVE

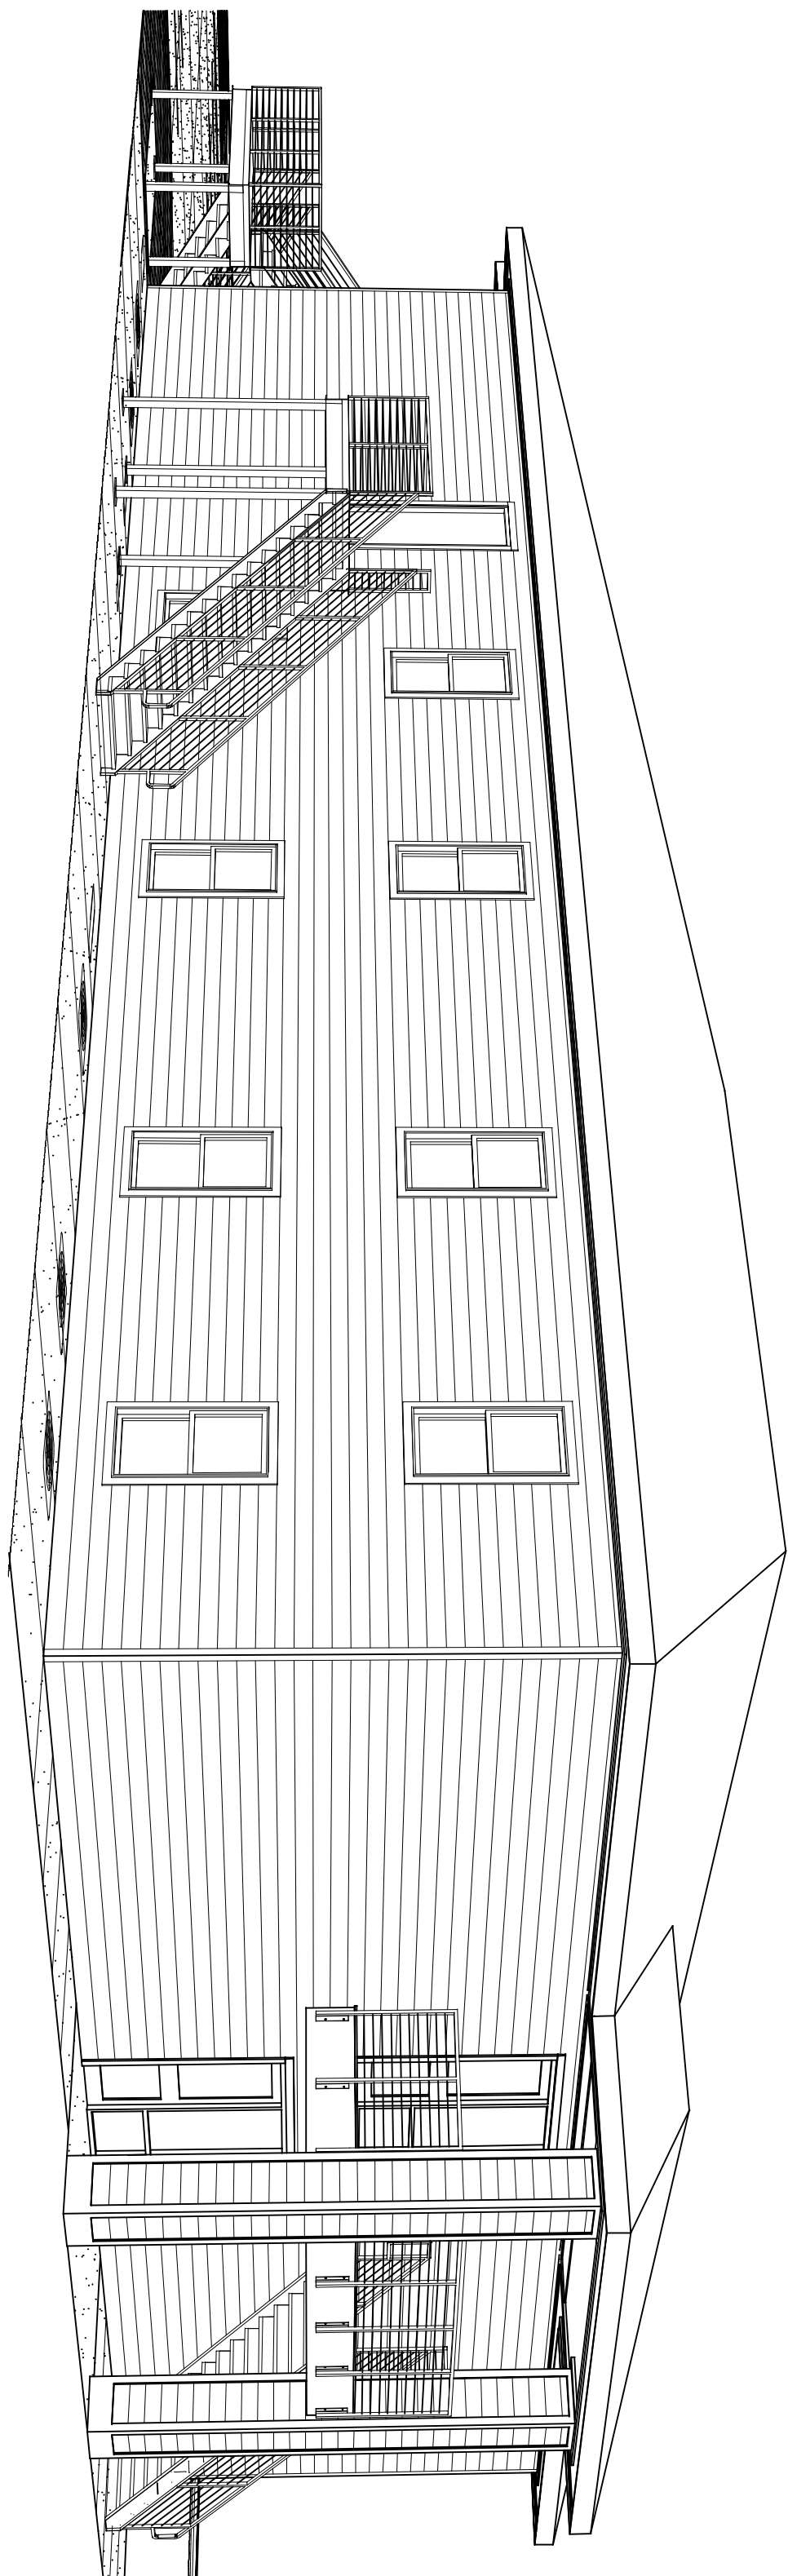


H8
NORTHWEST PERSPECTIVE

**ABILENE RESTORATION
MINISTRIES, INC.**
2018 BEECH ST, ABILENE, TEXAS

MCCATHREN ARCHITECTS, LLC
25 Green Bay Circle
Abilene, Texas 79602
www.mccathren.com 325-669-2584
contact@mccathren.com

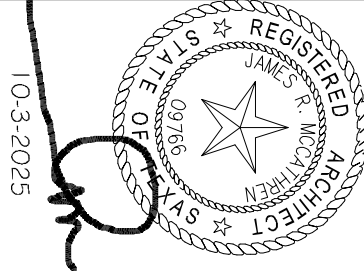

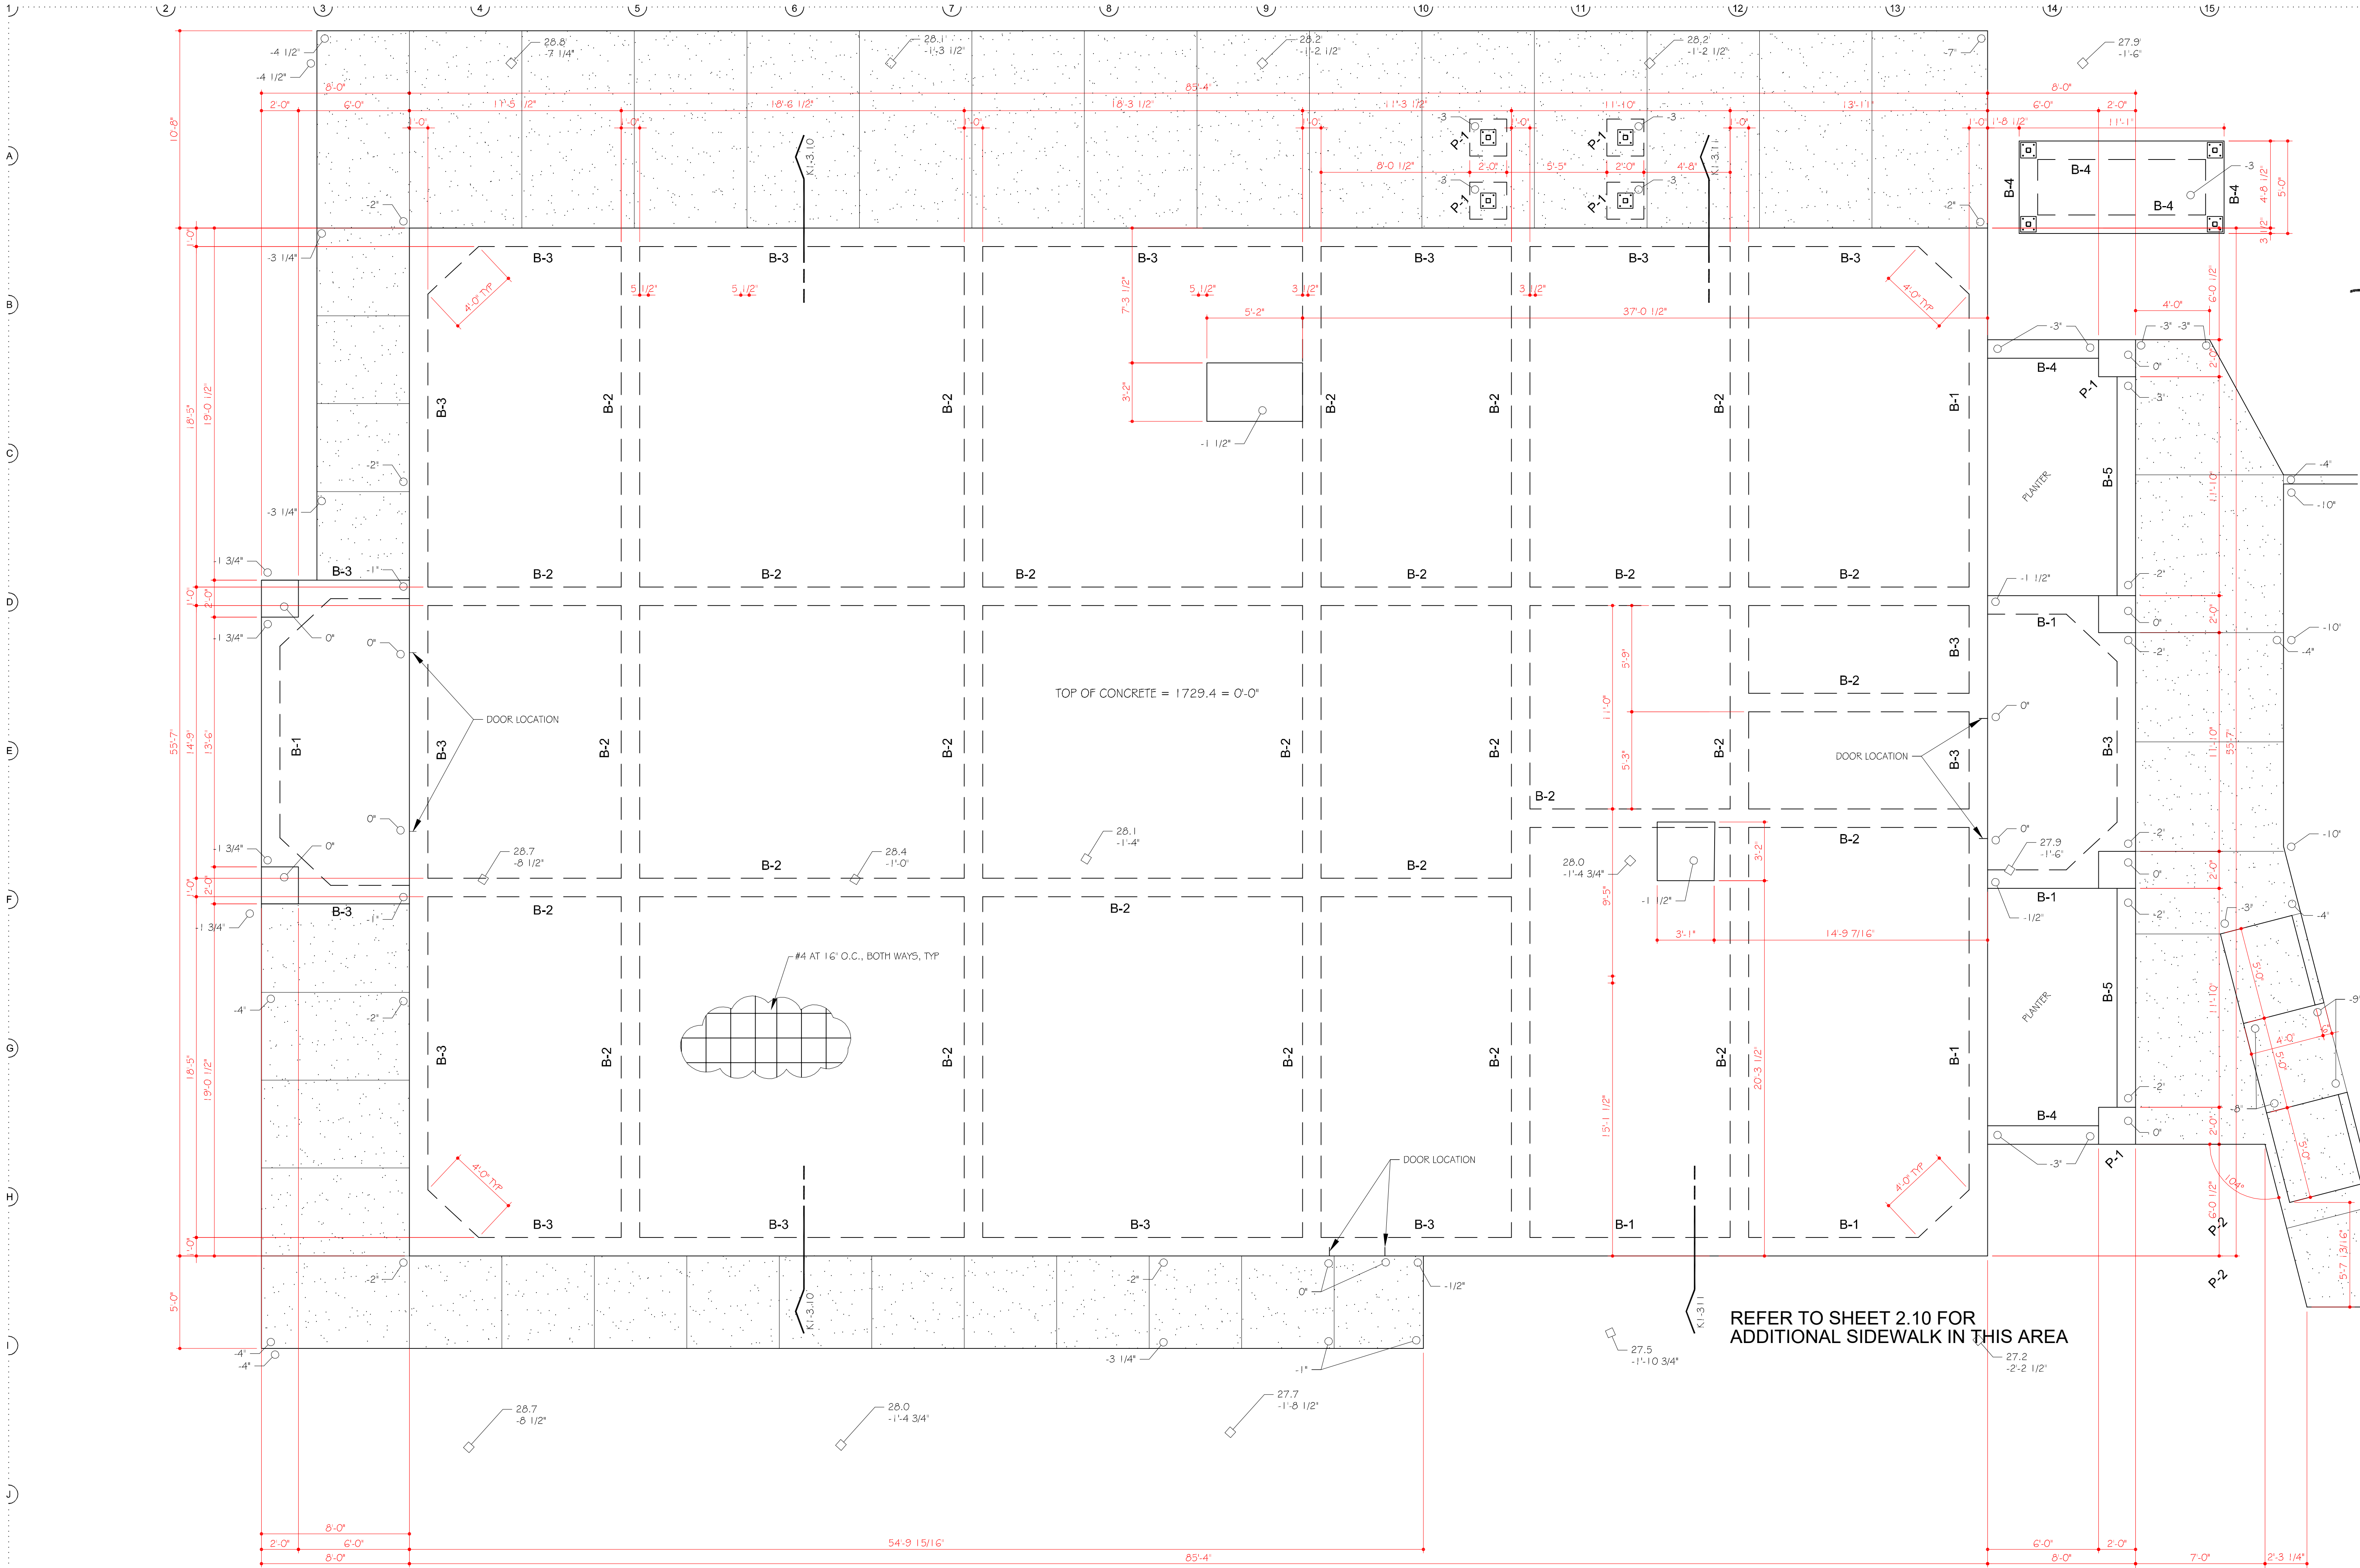

K1 FOUNDATION PLAN
1/4" = 1'-0"

□ EXISTING SPOT ELEVATIONS
○ NEW ELEVATION



MCCATHREN ARCHITECTS, LLC
25 Green Bay Circle
Abilene, Texas 79602
325-669-2584
www.mccathren.com
contact@mccathren.com







Rosenbaum Engineering, PLLC
2228 Wyndham Ct.
Abilene, Texas 79606
325-692-2915
TBPPE Registration # F-18243
clint@rosenbaumg.com
Clint Rosenbaum, P.E.

ABILENE RESTORATION
MINISTRIES, INC.
2018 BEECH ST., ABILENE, TEXAS

10-3-2025

571-5-10.DWG
5.10
copyright 2025

1
A
B
C
D
E
F
G
H
I
J
K

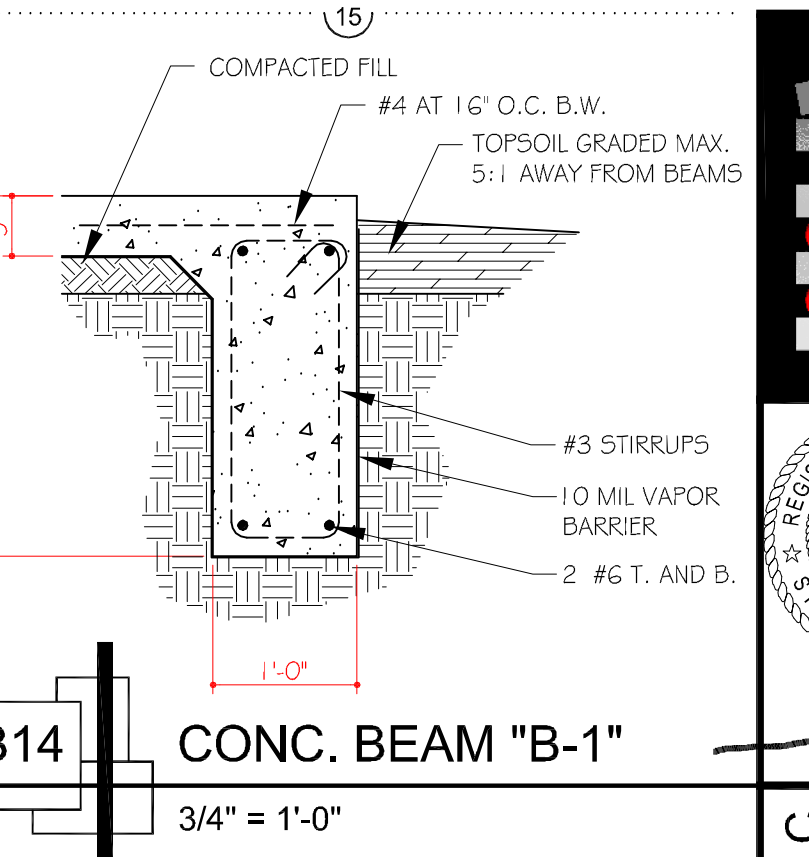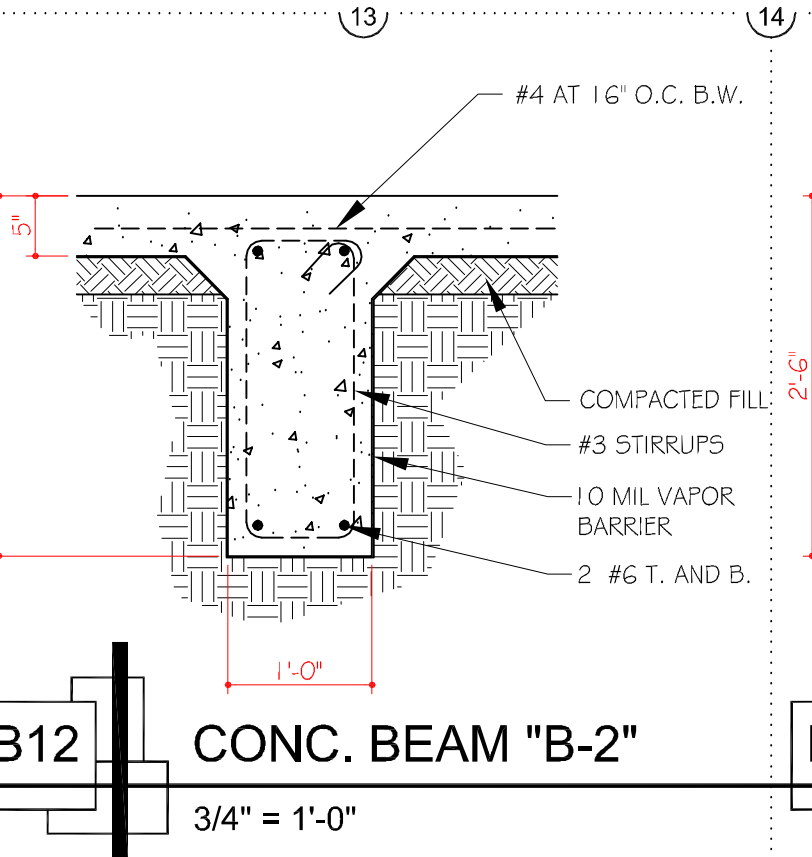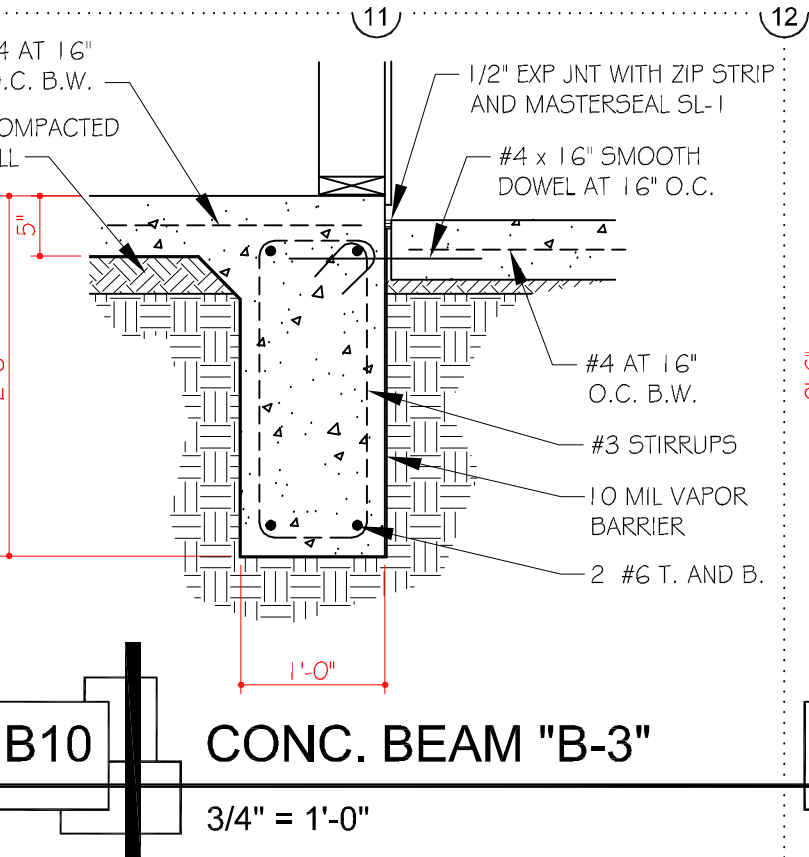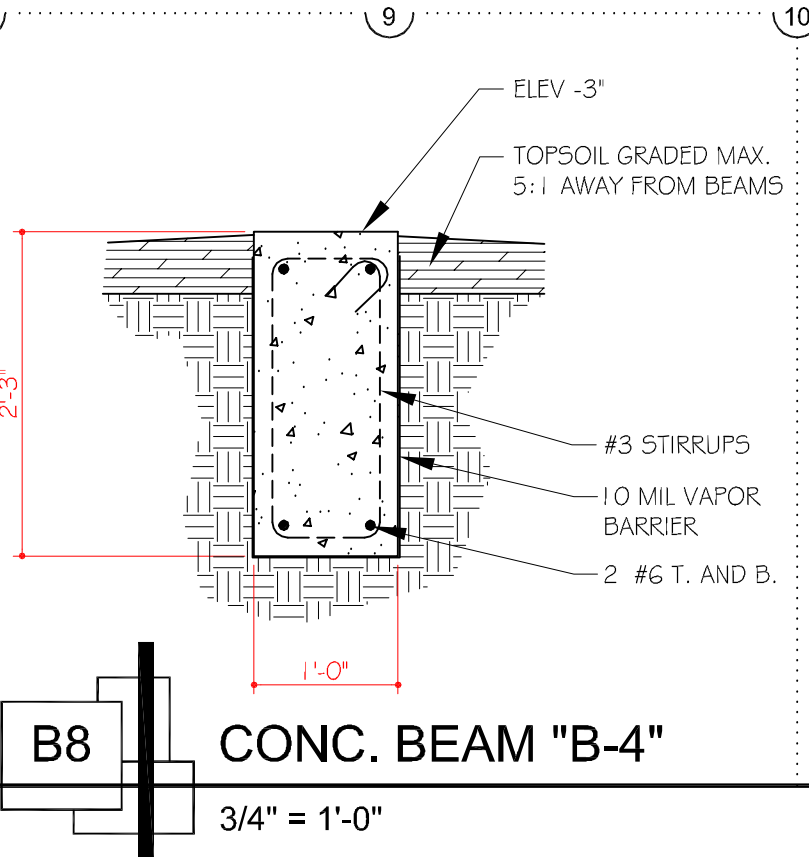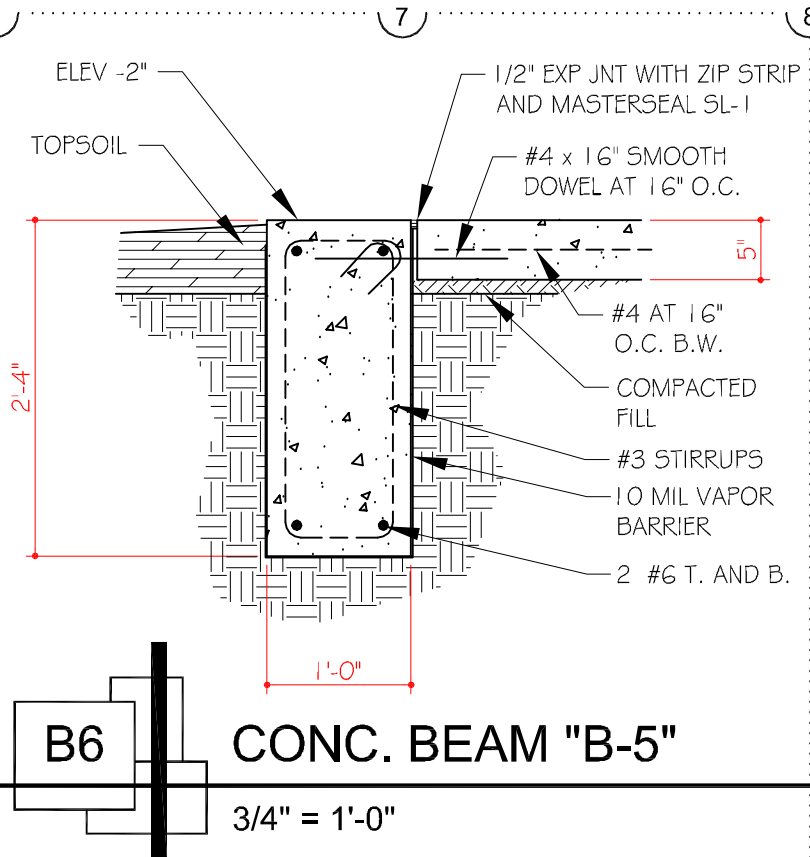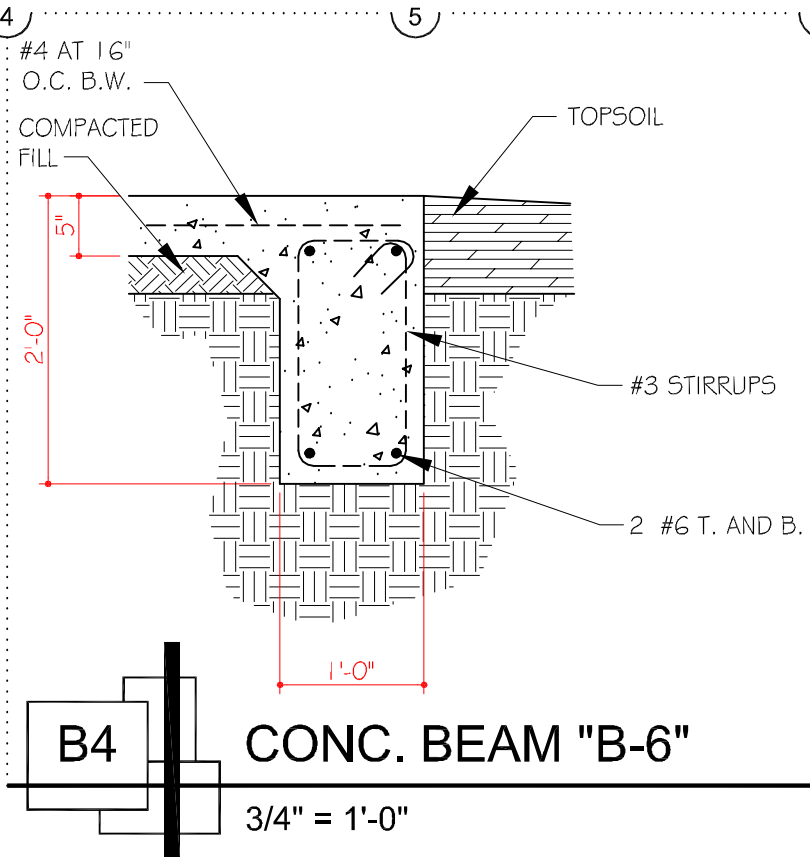

GENERAL NOTES






- THIS PROJECT SHALL MEET ALL THE REQUIREMENTS OF THE 2021 INTERNATIONAL BUILDING CODE AND THE CITY OF ABILENE SUPPLEMENT.
- FOUNDATION DESIGN IS BASED ON A SLAB ON GRADE FOUNDATION WITH A MOISTURE CONDITIONED SOILS WEIGHTED PI OF 21 AND A PVR OF LESS THAN 1". GRADE BEAM MAXIMUM BEARING PRESSURE OF 1,500 PSF ON UNDISTURBED NATIVE SOILS EXTENDING 12" BELOW GRADE.
- VERIFY ALL DIMENSIONS SHOWN ON THE STRUCTURAL DRAWINGS WITH THE ARCHITECTURAL DRAWINGS AND EXISTING CONDITIONS. CONTRACTOR TO NOTIFY THE OWNERS REPRESENTATIVE OF ANY DISCREPANCIES.

SITE PREPARATION

- REMOVE ALL TREES, STUMPS, ROOTS, ROOT BALLS, BRUSH, VEGETATION AND OTHER DEBRIS. TOPSOIL SHALL BE STRIPPED TO A DEPTH OF 4 TO 6 INCHES BELOW FOUNDATIONS, SLABS, PAVEMENT, AND WALKS. STOCKPILE EXCAVATED TOP SOIL FOR LATER PLACEMENT FOR FINISH GRADING. REMOVE ANY EXCESS TOPSOIL AFTER FINISH GRADING.
- FOLLOWING THE NECESSARY SITE CLEARING AND STRIPPING THE BUILDING PAD SITE SHOULD BE PROOF ROLLED WITH A LOADED TANDEM AXLE TRUCK TO LOCATE ANY SOFT OR UNSTABLE AREAS. IF PRESENT, THESE SOFT OR LOOSE SOILS SHOULD BE REMOVED TO A STABLE SUBGRADE AND REPLACED WITH PROPERLY COMPACTED FILL MATERIAL. FOLLOWING PROOF ROLLING, THE SUBGRADE SHOULD BE SCARIFIED, MOISTURE CONDITIONED TO ABOVE OPTIMUM CONTENT, AND RECOMPACTED TO BETWEEN 95 AND 100 PERCENT STANDARD PROCTOR ASTM D 698.
- THE BUILDING PAD SHOULD THEN BE BROUGHT TO ELEVATION USING SELECT FILL FREE OF ORGANICS AND OTHER DELETERIOUS MATERIALS WITH A MAXIMUM LIQUID LIMIT OF 30, A PLASTICITY INDEX BETWEEN 5 AND 12, AND HAVE A MAXIMUM PARTICLE SIZE OF 2 INCHES. THE SELECT FILL SHOULD ALSO MEET THE USCS CLASSIFICATION OF SC, GC OR CL. THE SELECT FILL SHOULD BE COMPACTED TO A MINIMUM OF 95 PERCENT STANDARD PROCTOR ASTM D 698 AT OR ABOVE OPTIMUM MOISTURE CONTENT. COMPACTED LIFT THICKNESS SHOULD NOT EXCEED 6 INCHES.
- SUBGRADE AND SELECT FILL SHALL BE DENSITY AND MOISTURE TESTED AT LEAST 1 TEST PER 2,500 SF PER 6" COMPACTED LIFT. THIS INCLUDES ANY BACKFILL AROUND TRENCHES.

FOUNDATION NOTES

- CONCRETE BATCHING, MIXING, PLACING, HANDLING, TESTING, ETC. SHALL COMPLY WITH APPLICABLE PORTIONS OF ACI 301 - SPECIFICATIONS FOR STRUCTURAL CONCRETE AND ACI 318 - BUILDING CODE REQUIREMENTS FOR STRUCTURAL CONCRETE.
- UTILITY EXCAVATIONS SHALL BE BACKFILLED WITH SELECT FILL AND COMPACTED AS SPECIFIED FOR THE BUILDING PAD.
- CONCRETE SHALL BE OF A MIX DESIGN TO HAVE A 28-DAY COMPRESSIVE STRENGTH OF 3,500 PSI. CONCRETE DESIGN MIX SHALL BE PREPARED PER ACI-301. CEMENT SHALL BE ASTM C150 TYPE 1 OR 2, AGGREGATE SHALL BE ASTM C33, MAXIMUM SIZE OF 1 INCH AND A SLUMP BETWEEN 3 AND 5 INCHES.
- REINFORCING STEEL SHALL CONFORM TO ASTM A615 GRADE 60.
- LAP SPLICES SHALL BE 15" FOR #3S, 20 INCHES FOR #4S, 25" FOR #5S, 30 FOR #6S AND 35" FOR #7 BARS.
- PLACE ALL REINFORCING ON PLASTIC OR METAL CHAIRS. BRICK OR OTHER POROUS MATERIAL IS NOT ACCEPTABLE.
- VAPOR BARRIER SHALL BE A 10 MIL POLYETHYLENE VAPOR BARRIER CONFORMING TO ASTM E1745 CLASS A.
- INTERIOR CONCRETE SHALL BE FINISHED TO A HARD, STEEL TROWEL FINISH. EXTERIOR CONCRETE SHALL BE FINISHED WITH A NON-SLIP BROOM FINISH UNLESS NOTED OTHERWISE.
- PROTECT FRESHLY PLACED CONCRETE FROM PREMATURE DRYING AND EXCESSIVE COLD OR HOT TEMPERATURES. COVER FRESHLY FINISHED CONCRETE WITH A CURING COMPOUND PER MANUFACTURERS DIRECTIONS. CURING COMPOUND SHALL BE COMPATIBLE WITH ALL FUTURE FLOOR FINISHES.
- PROVIDE A SMOOTH RUBBED FINISH TO ALL EXPOSED TO VIEW FORMED SURFACES NOT LATER THAN 24 HOURS AFTER FORM REMOVAL.
- COORDINATE DOOR SILL, PLUMBING AND ELECTRICAL LOCATIONS WITH ARCHITECTURAL AND OTHER DISCIPLINE DRAWINGS.
- AT LEAST ONE SLUMP, AIR CONTENT, TEMPERATURE TEST AND ONE SET OF THREE CONCRETE CYLINDERS SHOULD BE MOLDED FOR EACH TYPE OF CONCRETE PER 50 CUBIC YARDS OR FRACTION THERE OF PLACED IN A DAY. EACH SET OF CYLINDERS SHOULD BE TESTED FOR COMPRESSIVE STRENGTH WITH ONE OF THE CYLINDERS TESTED AT 7 DAYS AND TWO OF THE CYLINDERS TESTED AT 28 DAYS.
- PIPES, OTHER THAN ELECTRICAL CONDUIT, SHALL NOT BE EMBEDDED IN THE CONCRETE FOUNDATION EXCEPT WHERE SPECIFICALLY APPROVED BY THE ARCHITECT. PIPES SHALL ENTER AND EXIT AT 90 DEGREES TO THE CONCRETE. MAXIMUM PIPE SIZE SHALL BE 1/4 OF THE BEAM DEPTH AND SHALL BE LOCATED IN THE CENTER 1/3 OF THE BEAM.
- BEAM REINFORCING CLEARANCE FROM FORMS OR DITCHES SHALL BE 2" ON SIDES AND 3" ON BOTTOM. SLAB REINFORCING SHALL BE PLACED IN THE CENTER OF THE SLAB.
- PROVIDE POSITIVE SURFACE DRAINAGE DURING AND AFTER CONSTRUCTION BY SLOPING THE GROUND SURFACE AT 1.0% GRADE AWAY FROM FOUNDATIONS, WALKS, AND PAVEMENTS.
- IMMEDIATELY REMOVE ANY ACCUMULATED WATER.

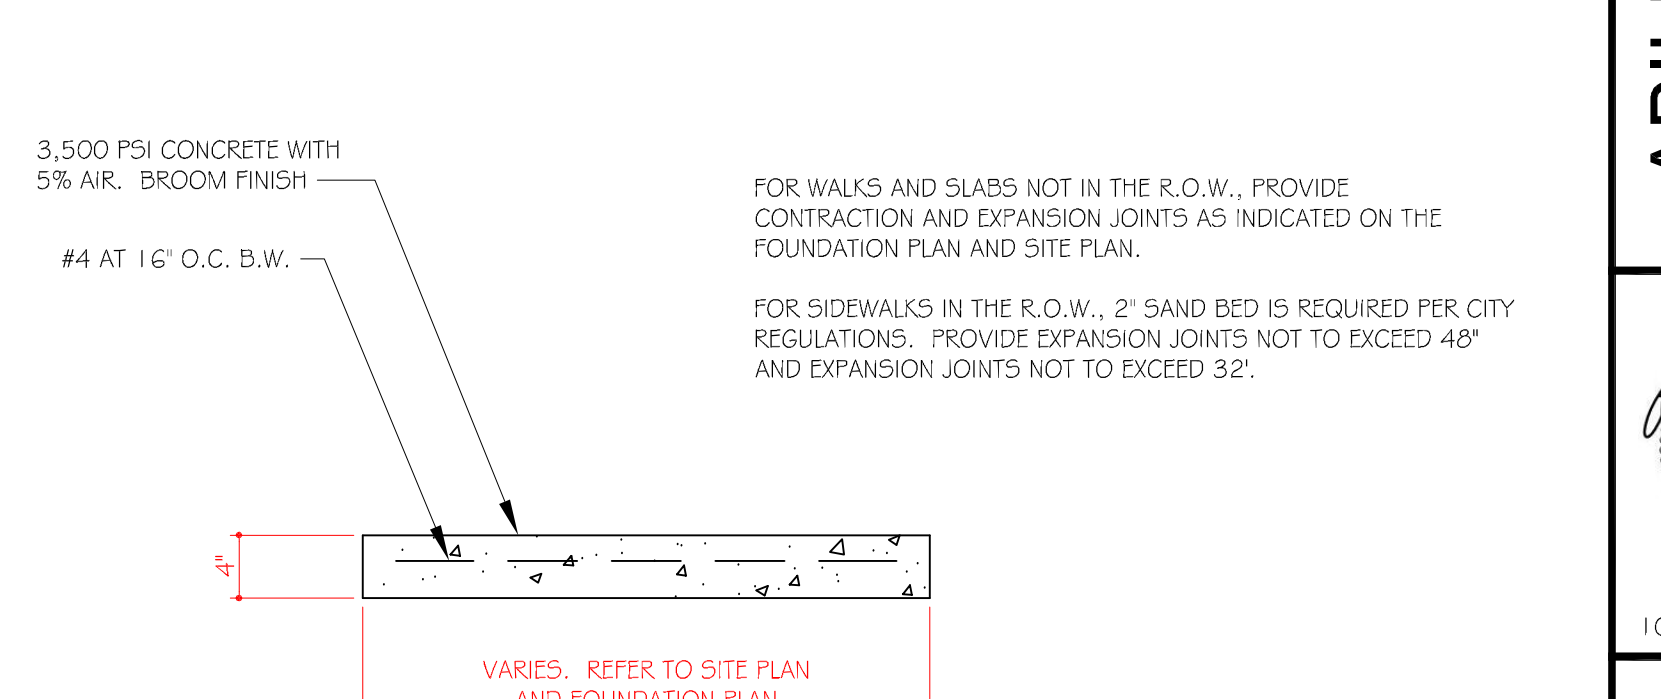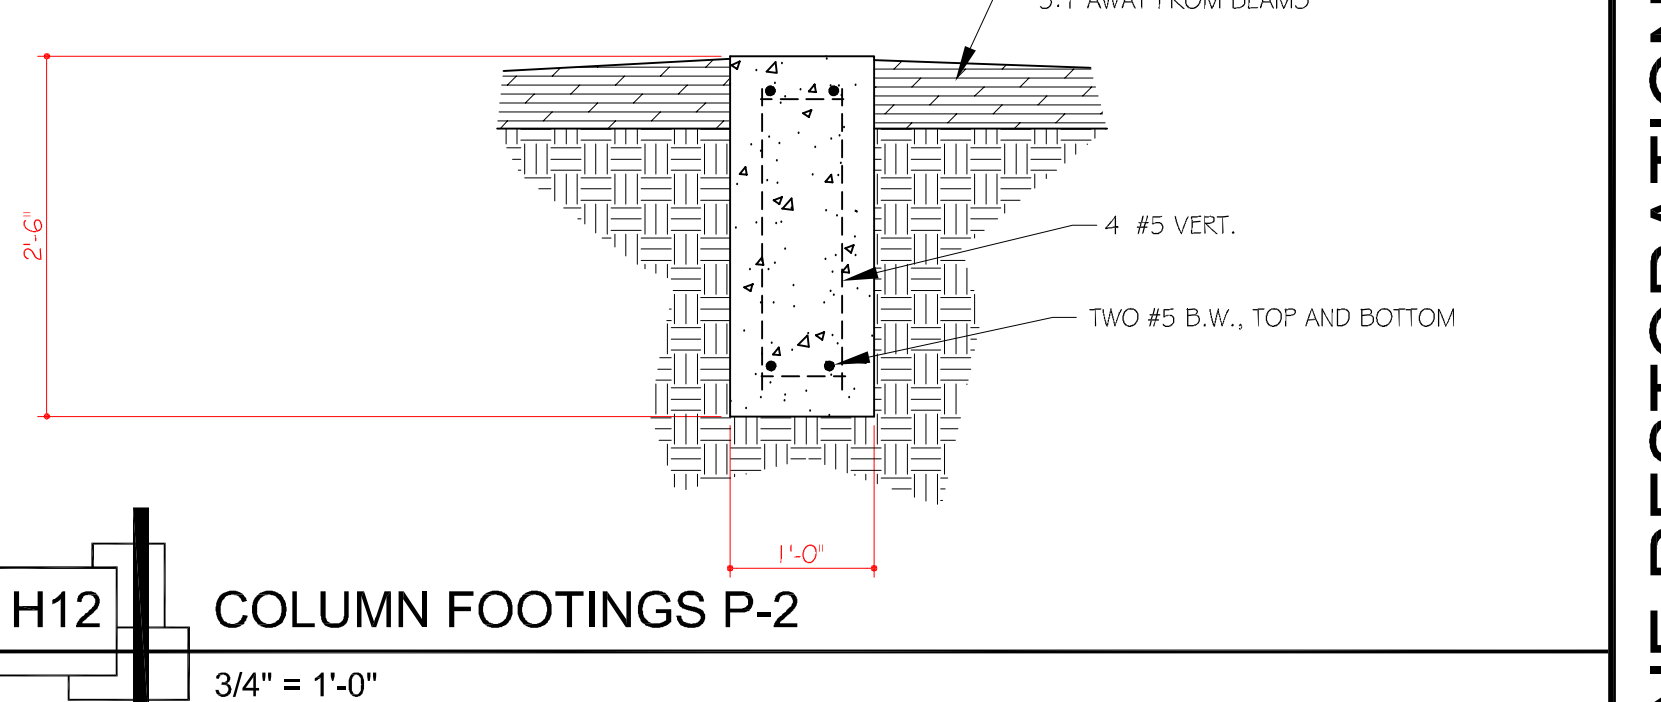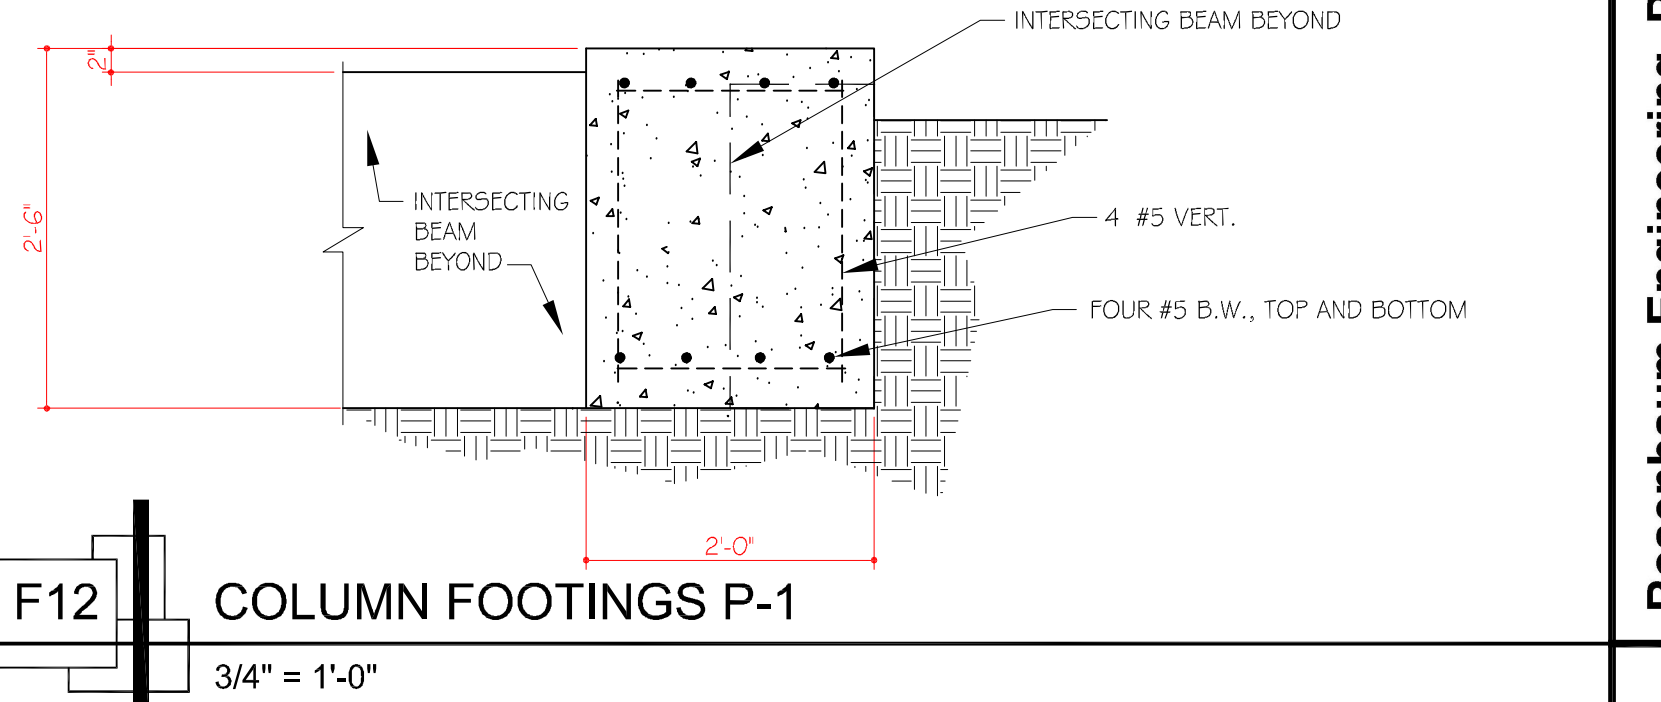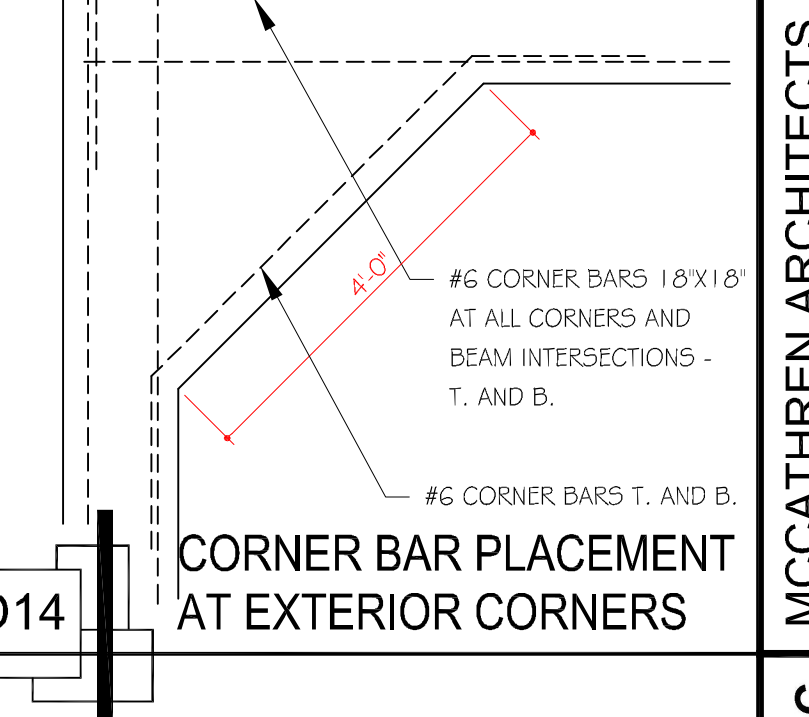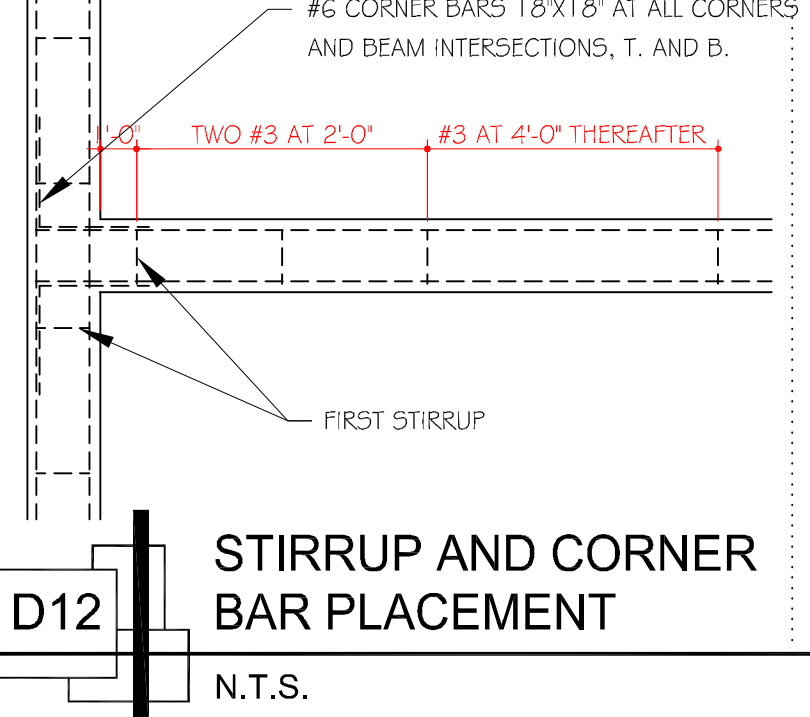


MCCATHREN ARCHITECTS, LLC
25 Green Bay Circle
Abilene, Texas 79602
325-669-2584
contact@mccathren.com
www.mccathren.com


Rosenbaum Engineering, PLLC
2023 Wardenburg Ct.
Abilene, Texas 79606
325-699-2515
TBPCE Registration # F15243
t. cind@rosenbaumeng.com
Cint Rosenbaum, P.E.

ABILENE RESTORATION
MINISTRIES, INC.
2018 BEECH ST., ABILENE, TEXAS

CLINT ROSENBAUM
REGISTERED PROFESSIONAL ENGINEER
CIVIL
STATE OF TEXAS
100312025
10-3-2025

571-5-20.DWG
5.20
copyright 2025

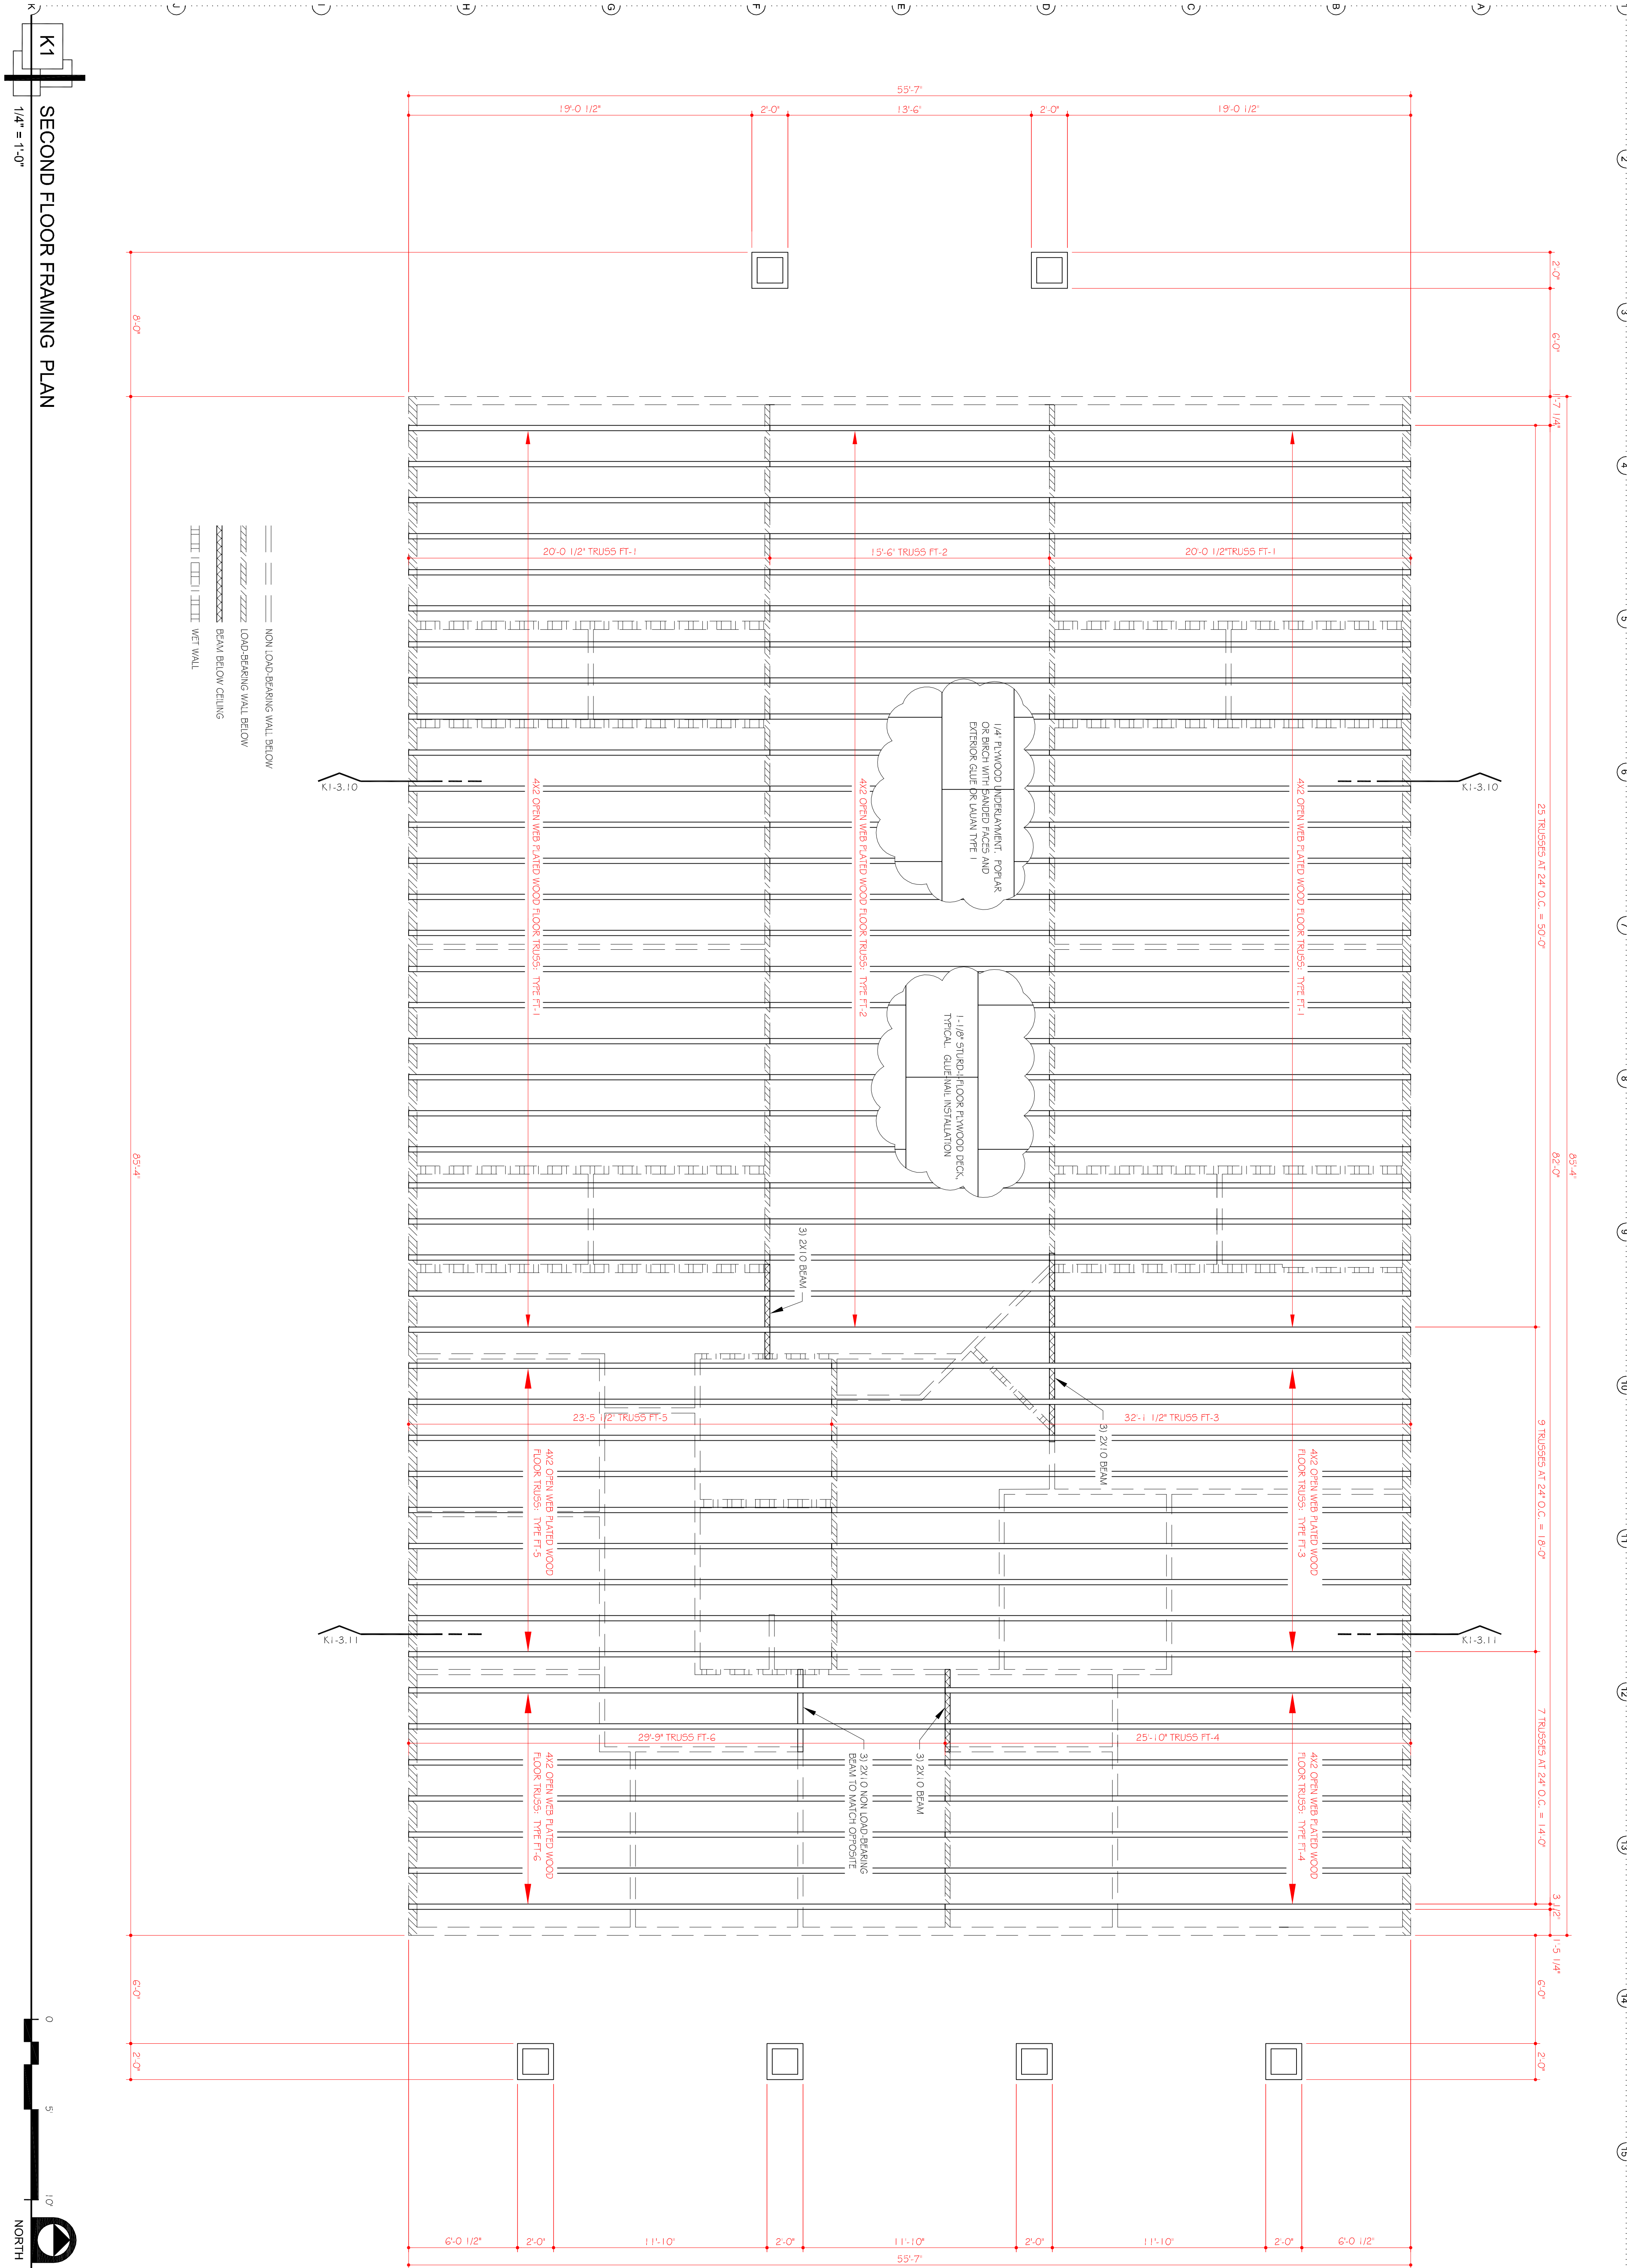

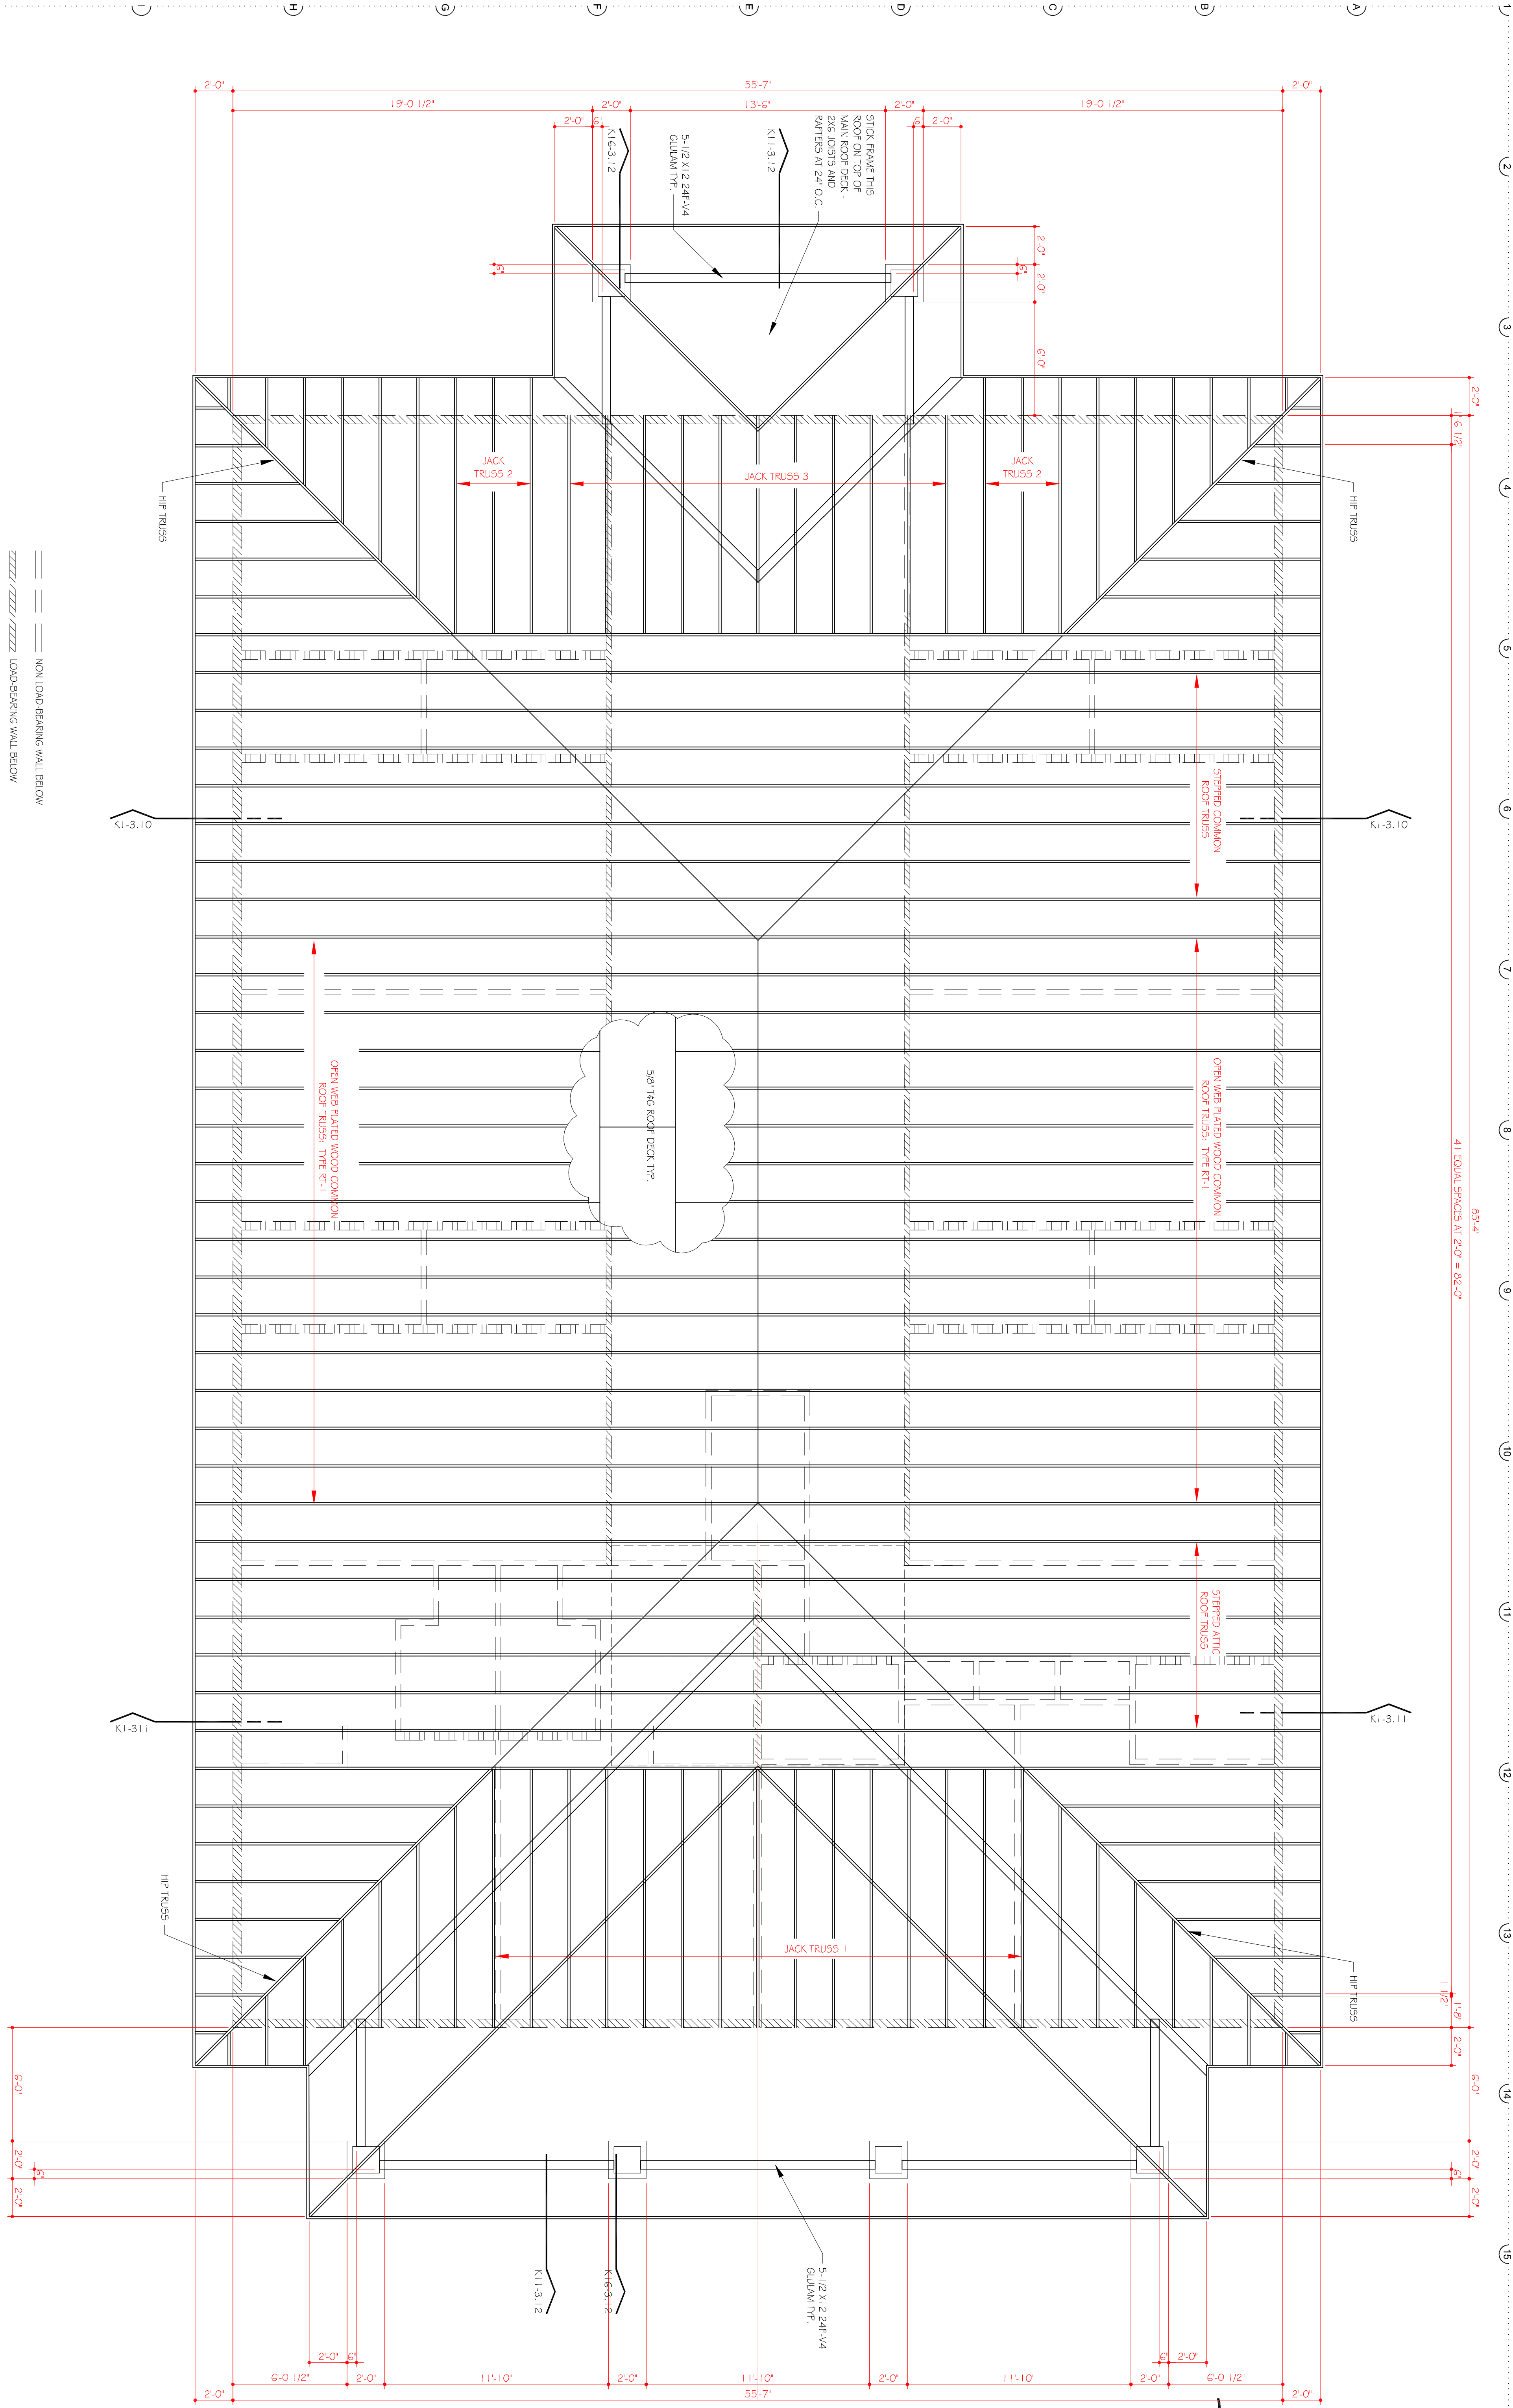

==== NON LOAD BEARING WALL BELOW
===== LOAD BEARING WALL BELOW
===== BEAM BELOW CEILING
===== WFF WALL

K1

ROOF FRAMING PLAN

1/4" = 1'-0"

6.11

571-2-10.DWG

copy 9th 2025


10.3.2025


ABILENE RESTORATION
MINISTRIES, INC.
2018 BEECH ST, ABILENE, TEXAS

MCCATHREN ARCHITECTS, LLC
25 Green Bay Circle
Abilene, Texas 79602
www.mccathren.com

325-669-2584
contact@mccathren.com

10.3.2025

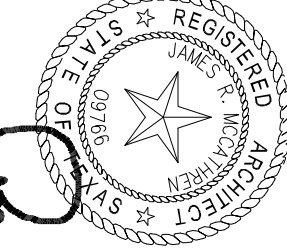

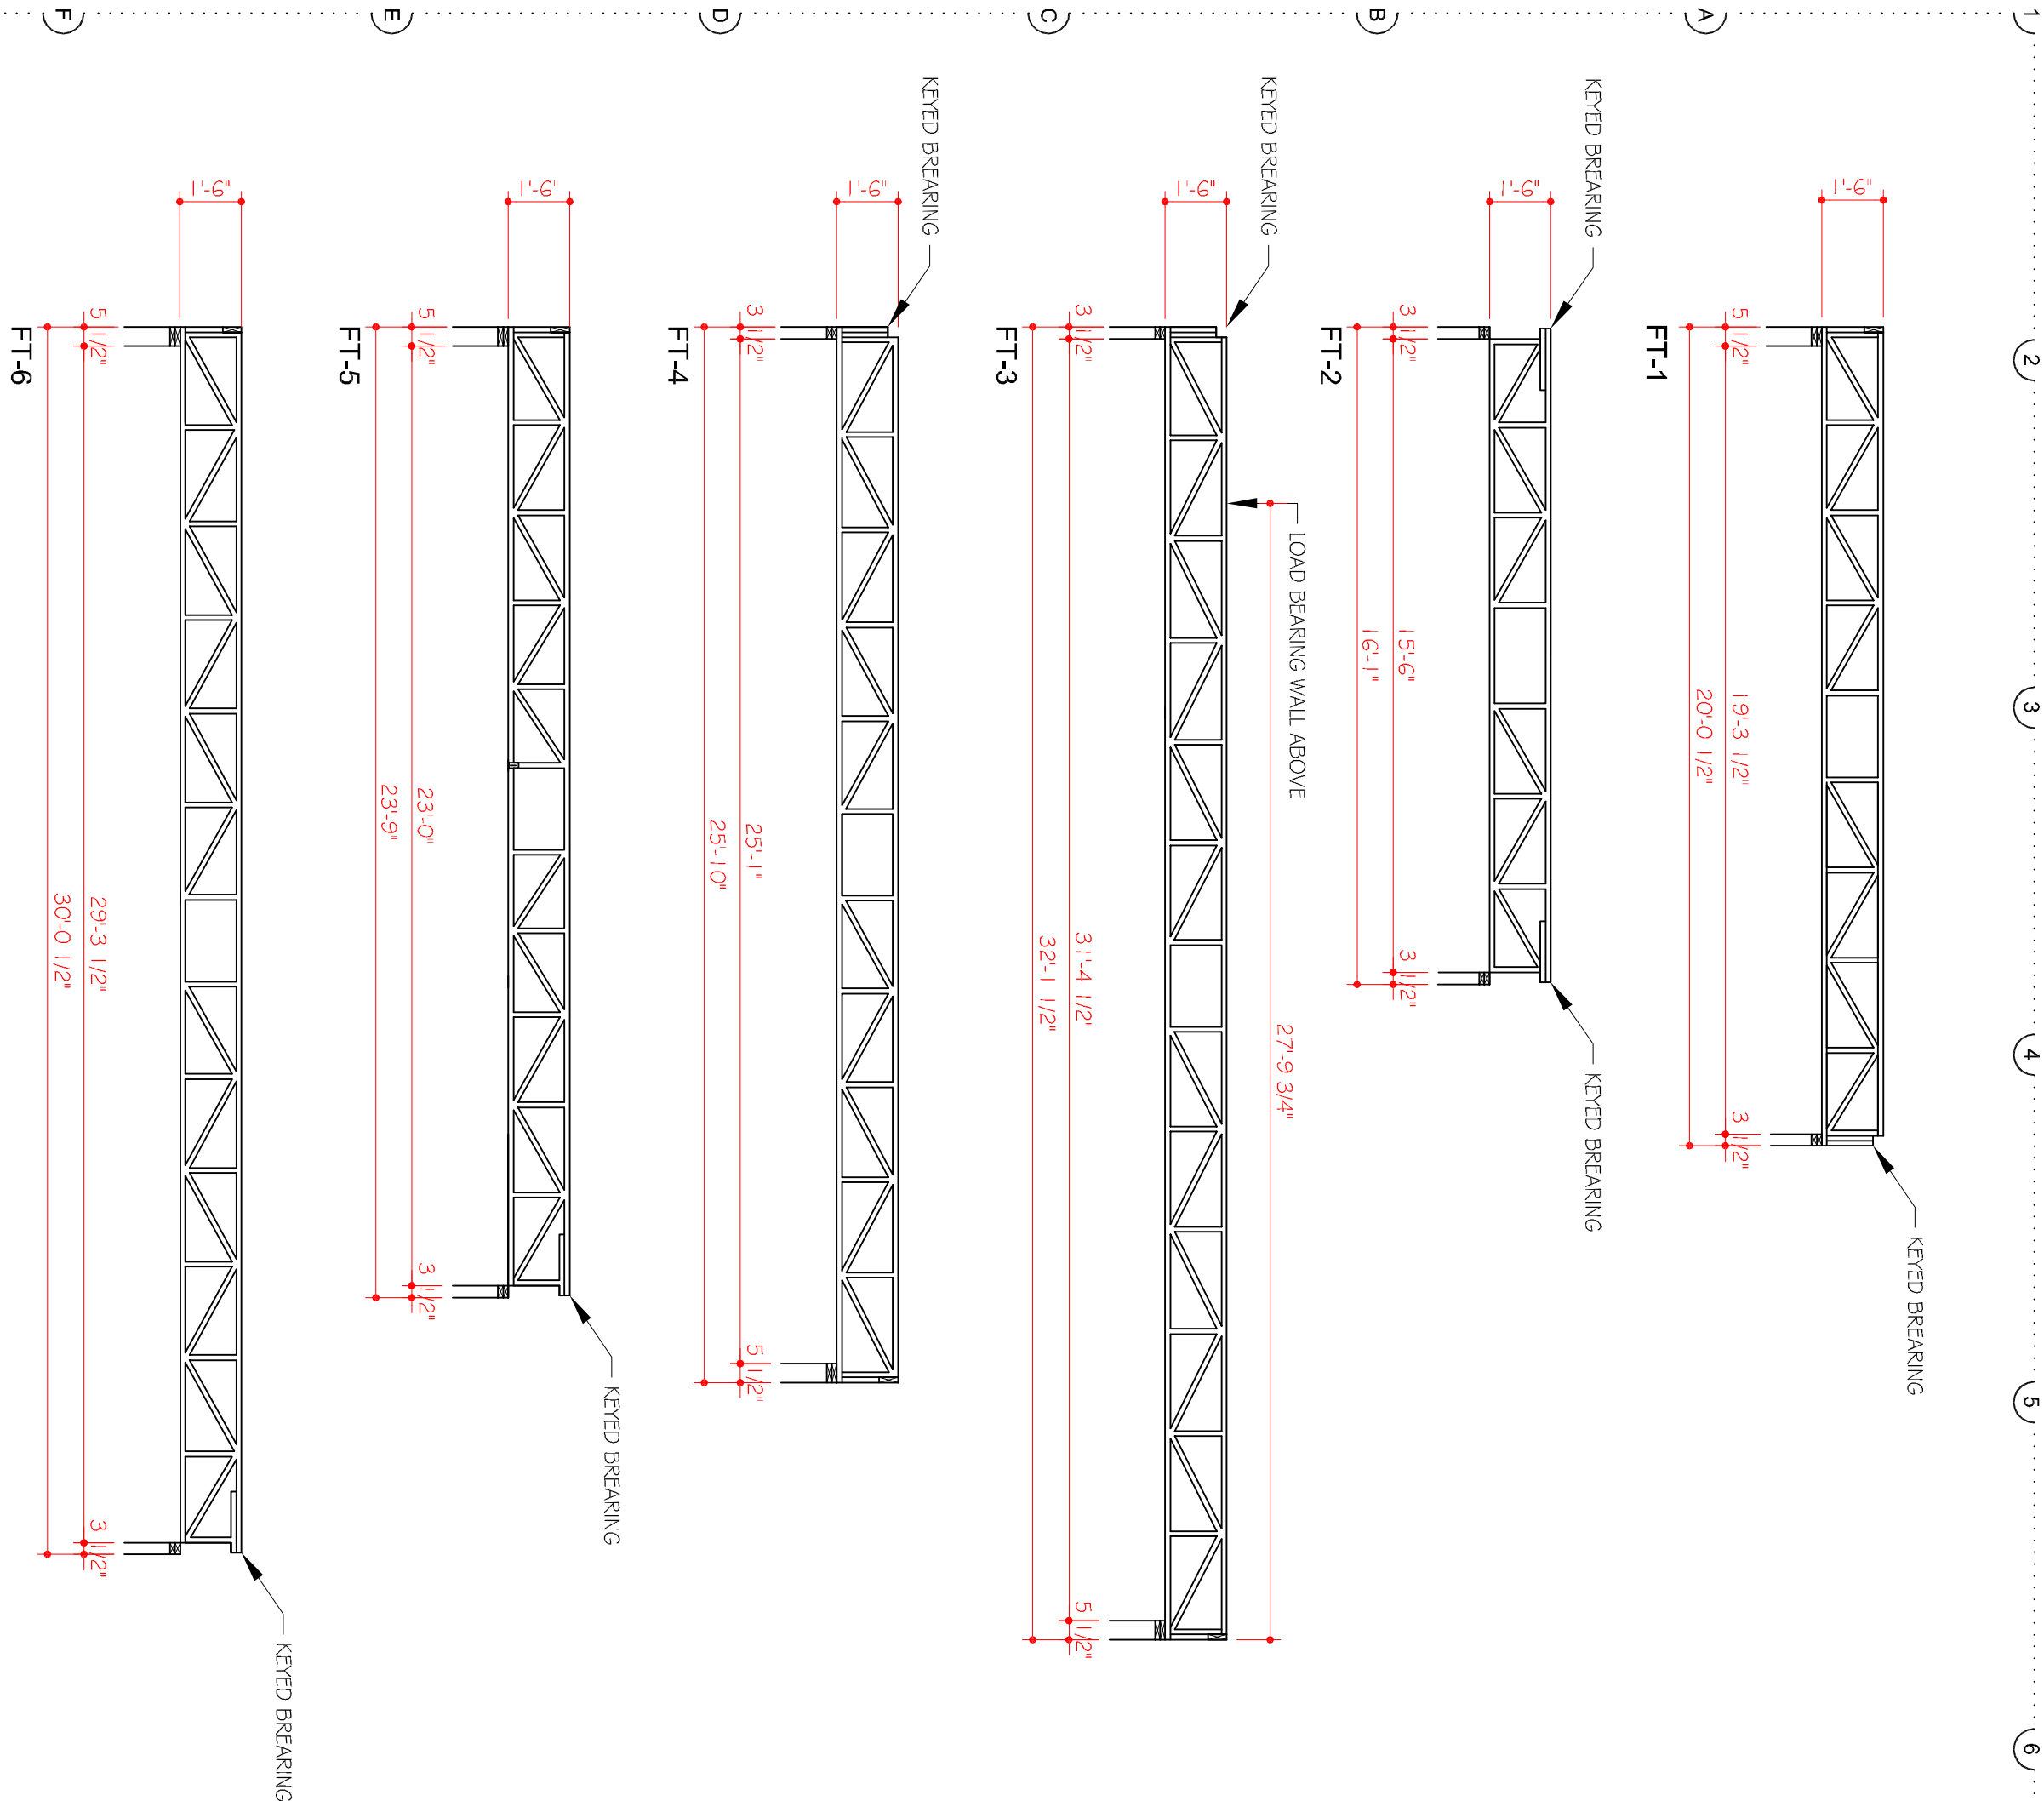




G1 SCHEMATIC FLOOR TRUSSES





TRUSS WEB MEMBERS SHOWN ARE SCHEMATIC IN NATURE TO SHOW GENERAL CONFIGURATION. ACTUAL WEB MEMBER CONFIGURATION SHALL BE PER MANUFACTURER'S DESIGN CONFORMING WITH CHAPTER 1.6 OF THE INTERNATIONAL BUILDING CODE, 2021.


- 1.01 DESIGN
 - A. Trusses shall be designed in accordance with applicable provisions of latest edition of National Design Specifications for Wood Construction (NDS) of the American Forest and Paper Association (AF&PA) and Design Specifications for Metal Plate Connected Wood Trusses (ANSI/TPI 1) of the Truss Plate Institute (TPI), and code of jurisdiction.
 - B. Manufacturer shall furnish design drawings bearing seal and registration number of a civil or structural engineer who shall certify that the trusses are to be installed. Drawings shall be approved by Architect prior to fabrication.
 - C. Truss design drawings shall include as minimum information:
 - span, depth or slope and spacing of trusses;
 - required bearing width;
 - design loads, as applicable:
 - dead load;
 - top chord dead load;
 - bottom chord dead load;
 - bottom chord live load;
 - concentrated loads and their points of application; and
 - wind and seismic loads.
 - Manufacturer shall provide plate design loads for condition of use;
 - reduce forces, their points of occurrence and direction;
 - plate type, grade, size and grade for each member;
 - lumber size, species and grade for each member;
 - location of any required continuous lateral bracing;
 - calculated deflection ratio and/or maximum deflection for live and total load;
 - location of joints;
 - connection requirements for:
 - truss to truss girders;
 - truss ply to ply; and
 - field splices.

K1 ROOF FRAMING PLAN

- 2.01 MATERIALS
 - A. Lumber:
 - 1. Lumber used for truss members shall be in accordance with published values of lumber rules writing agencies approved by the Board of Review of American Lumber Standards Committee. Lumber shall be identified by Grade mark of a lumber inspection bureau or agency approved by that Board and shall be as shown on design drawings.
 - 2. Moisture content of lumber shall be no greater than 19 percent at time of fabrication.

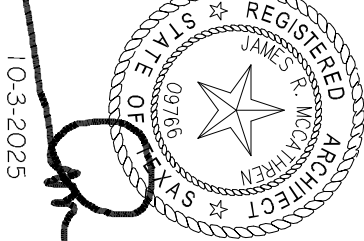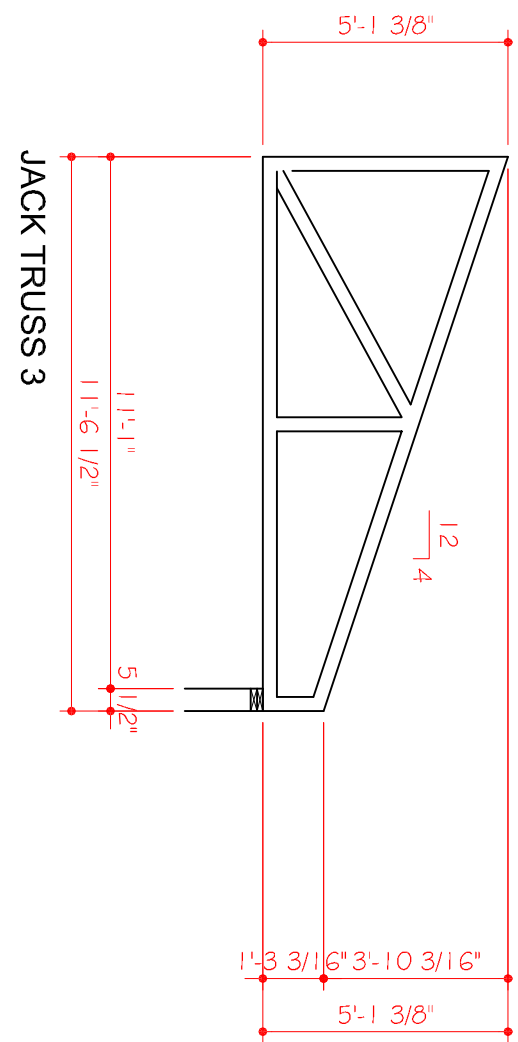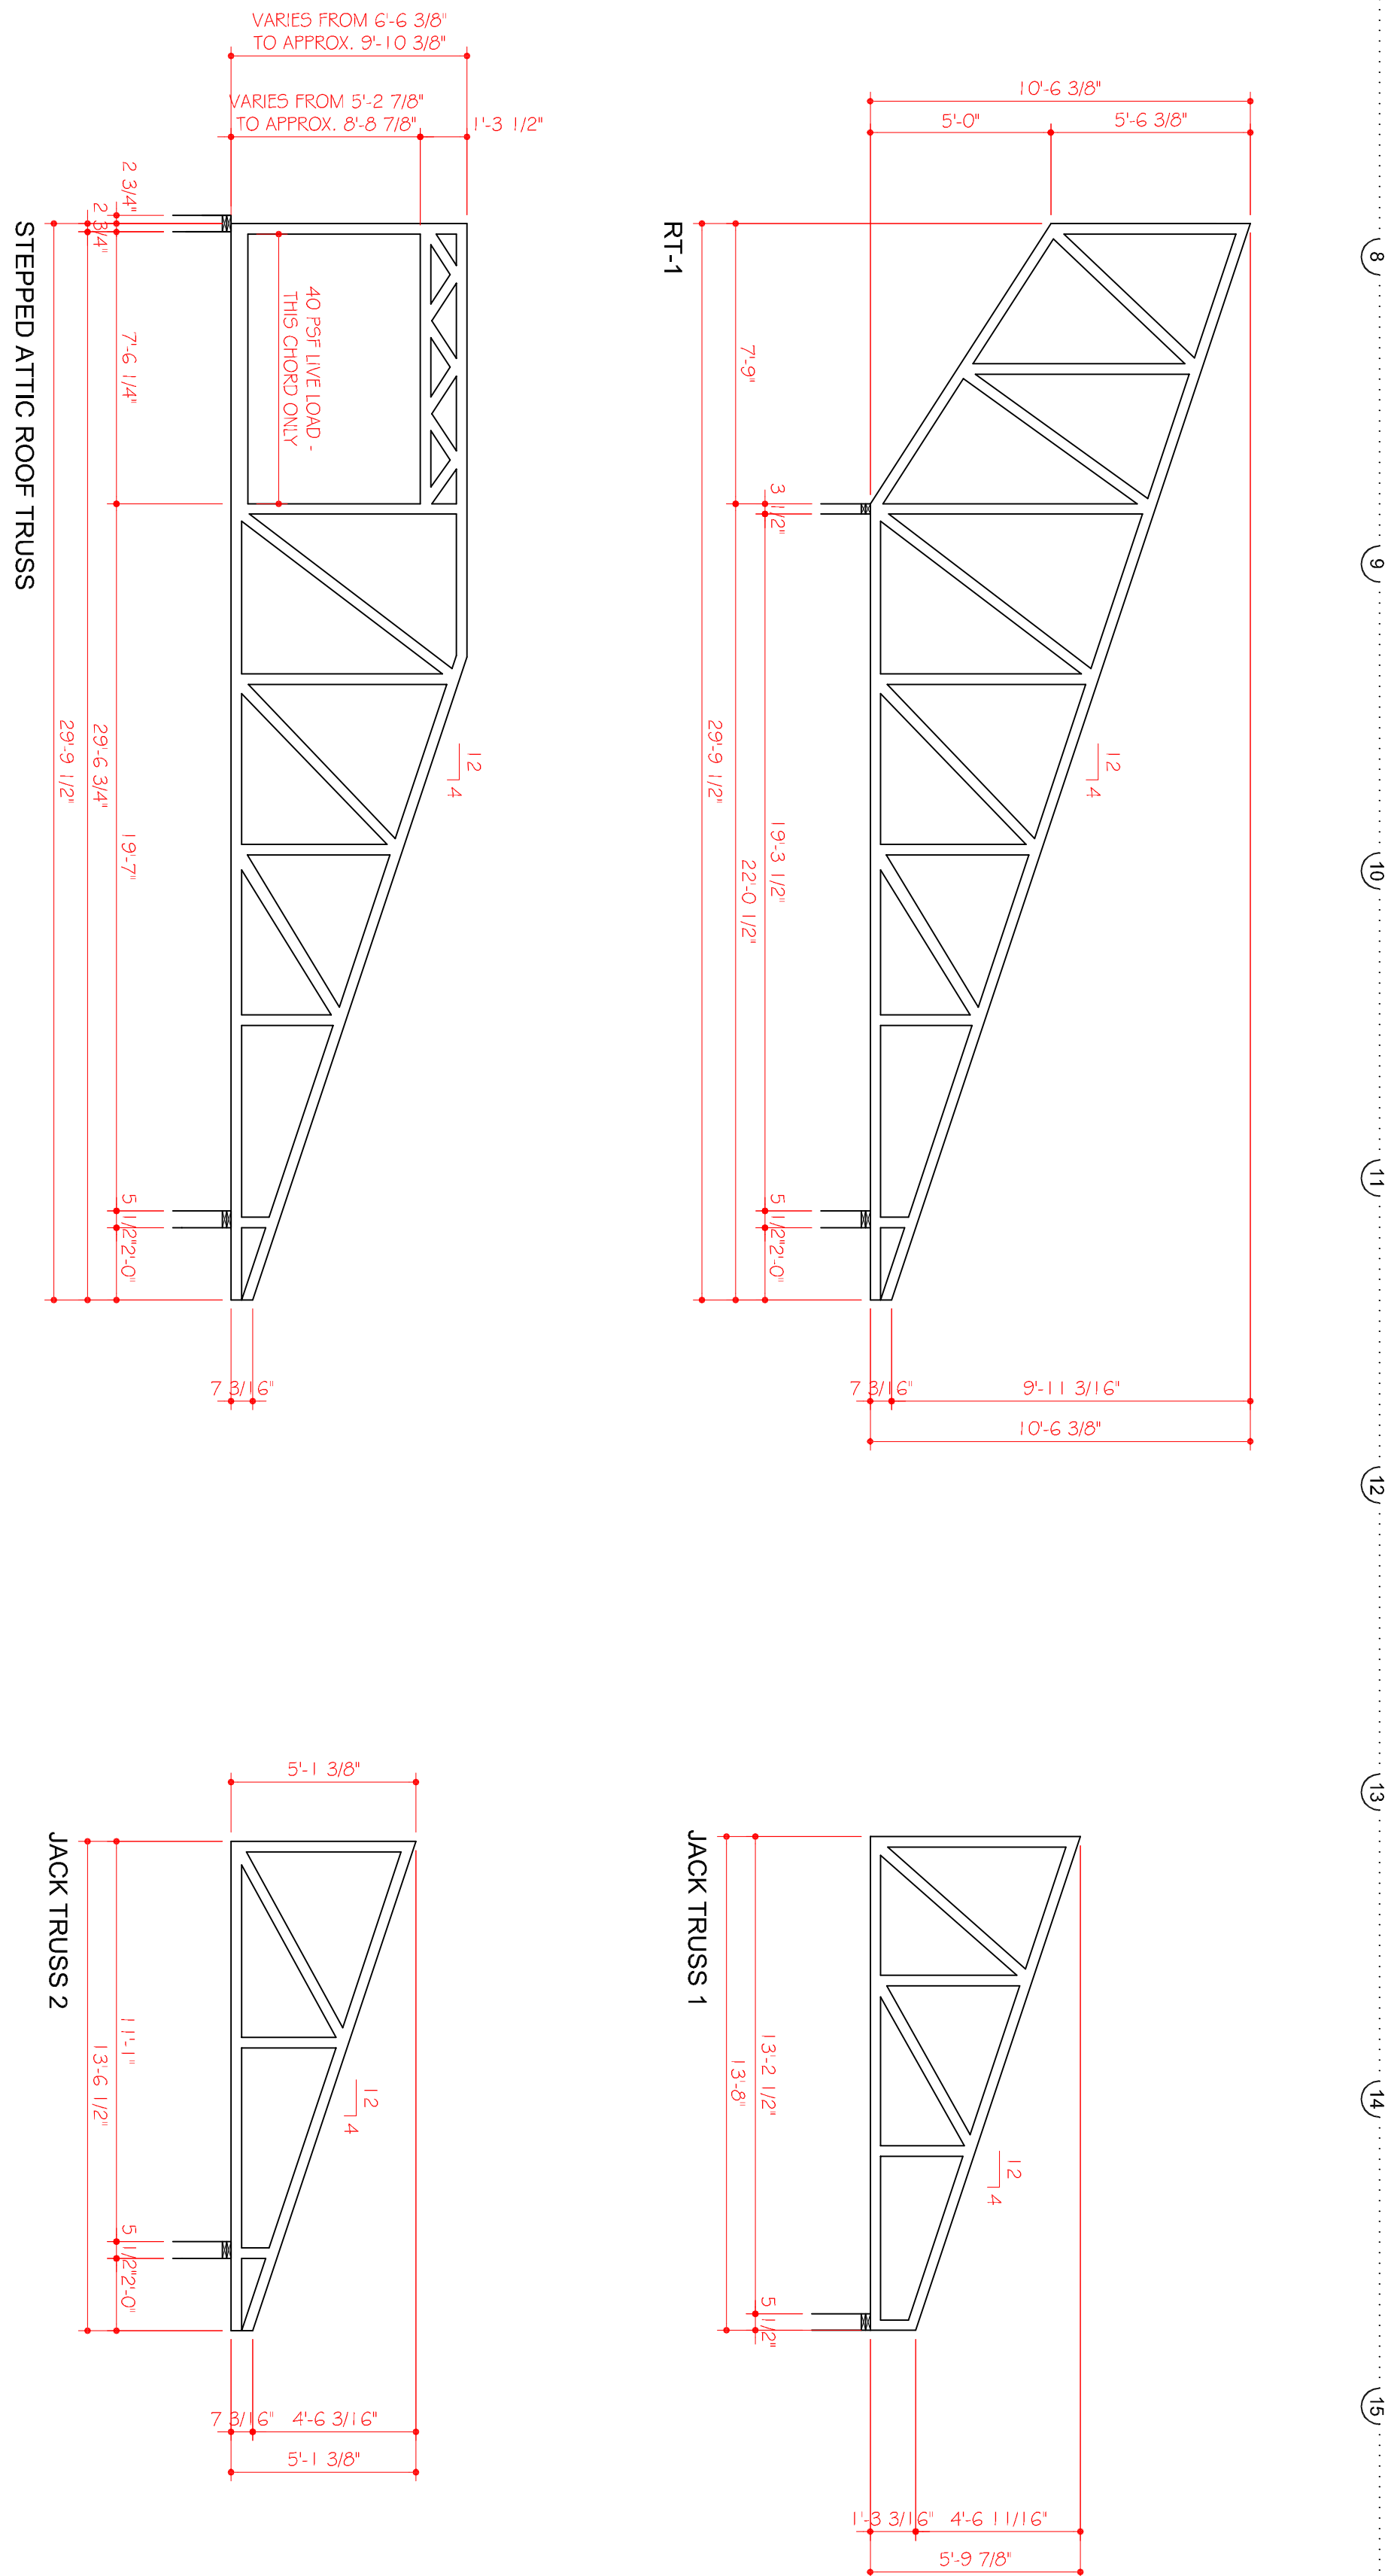

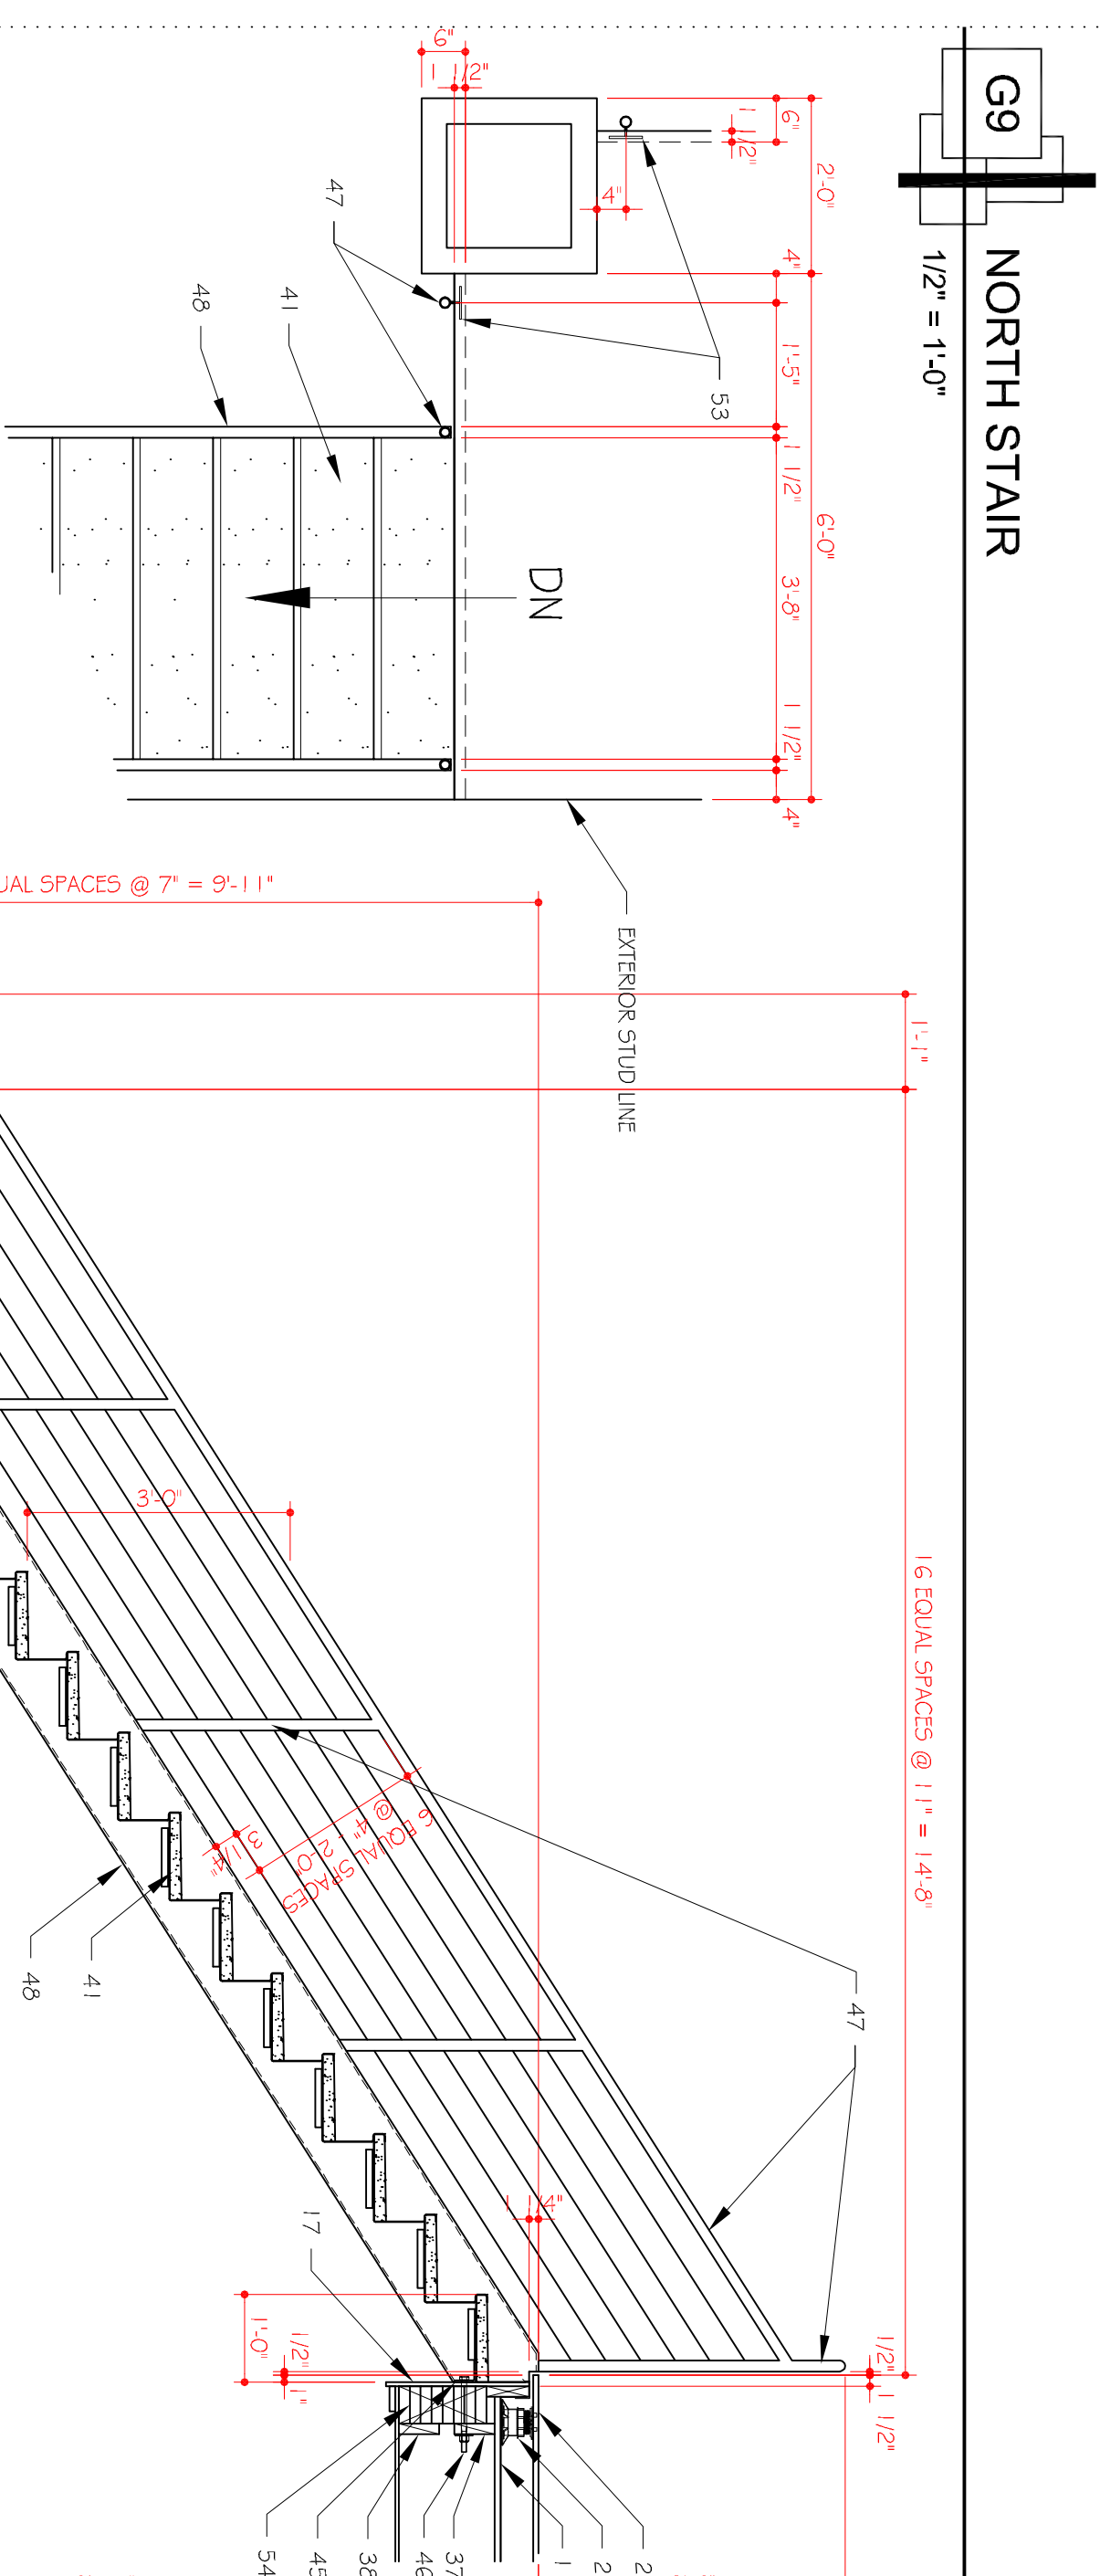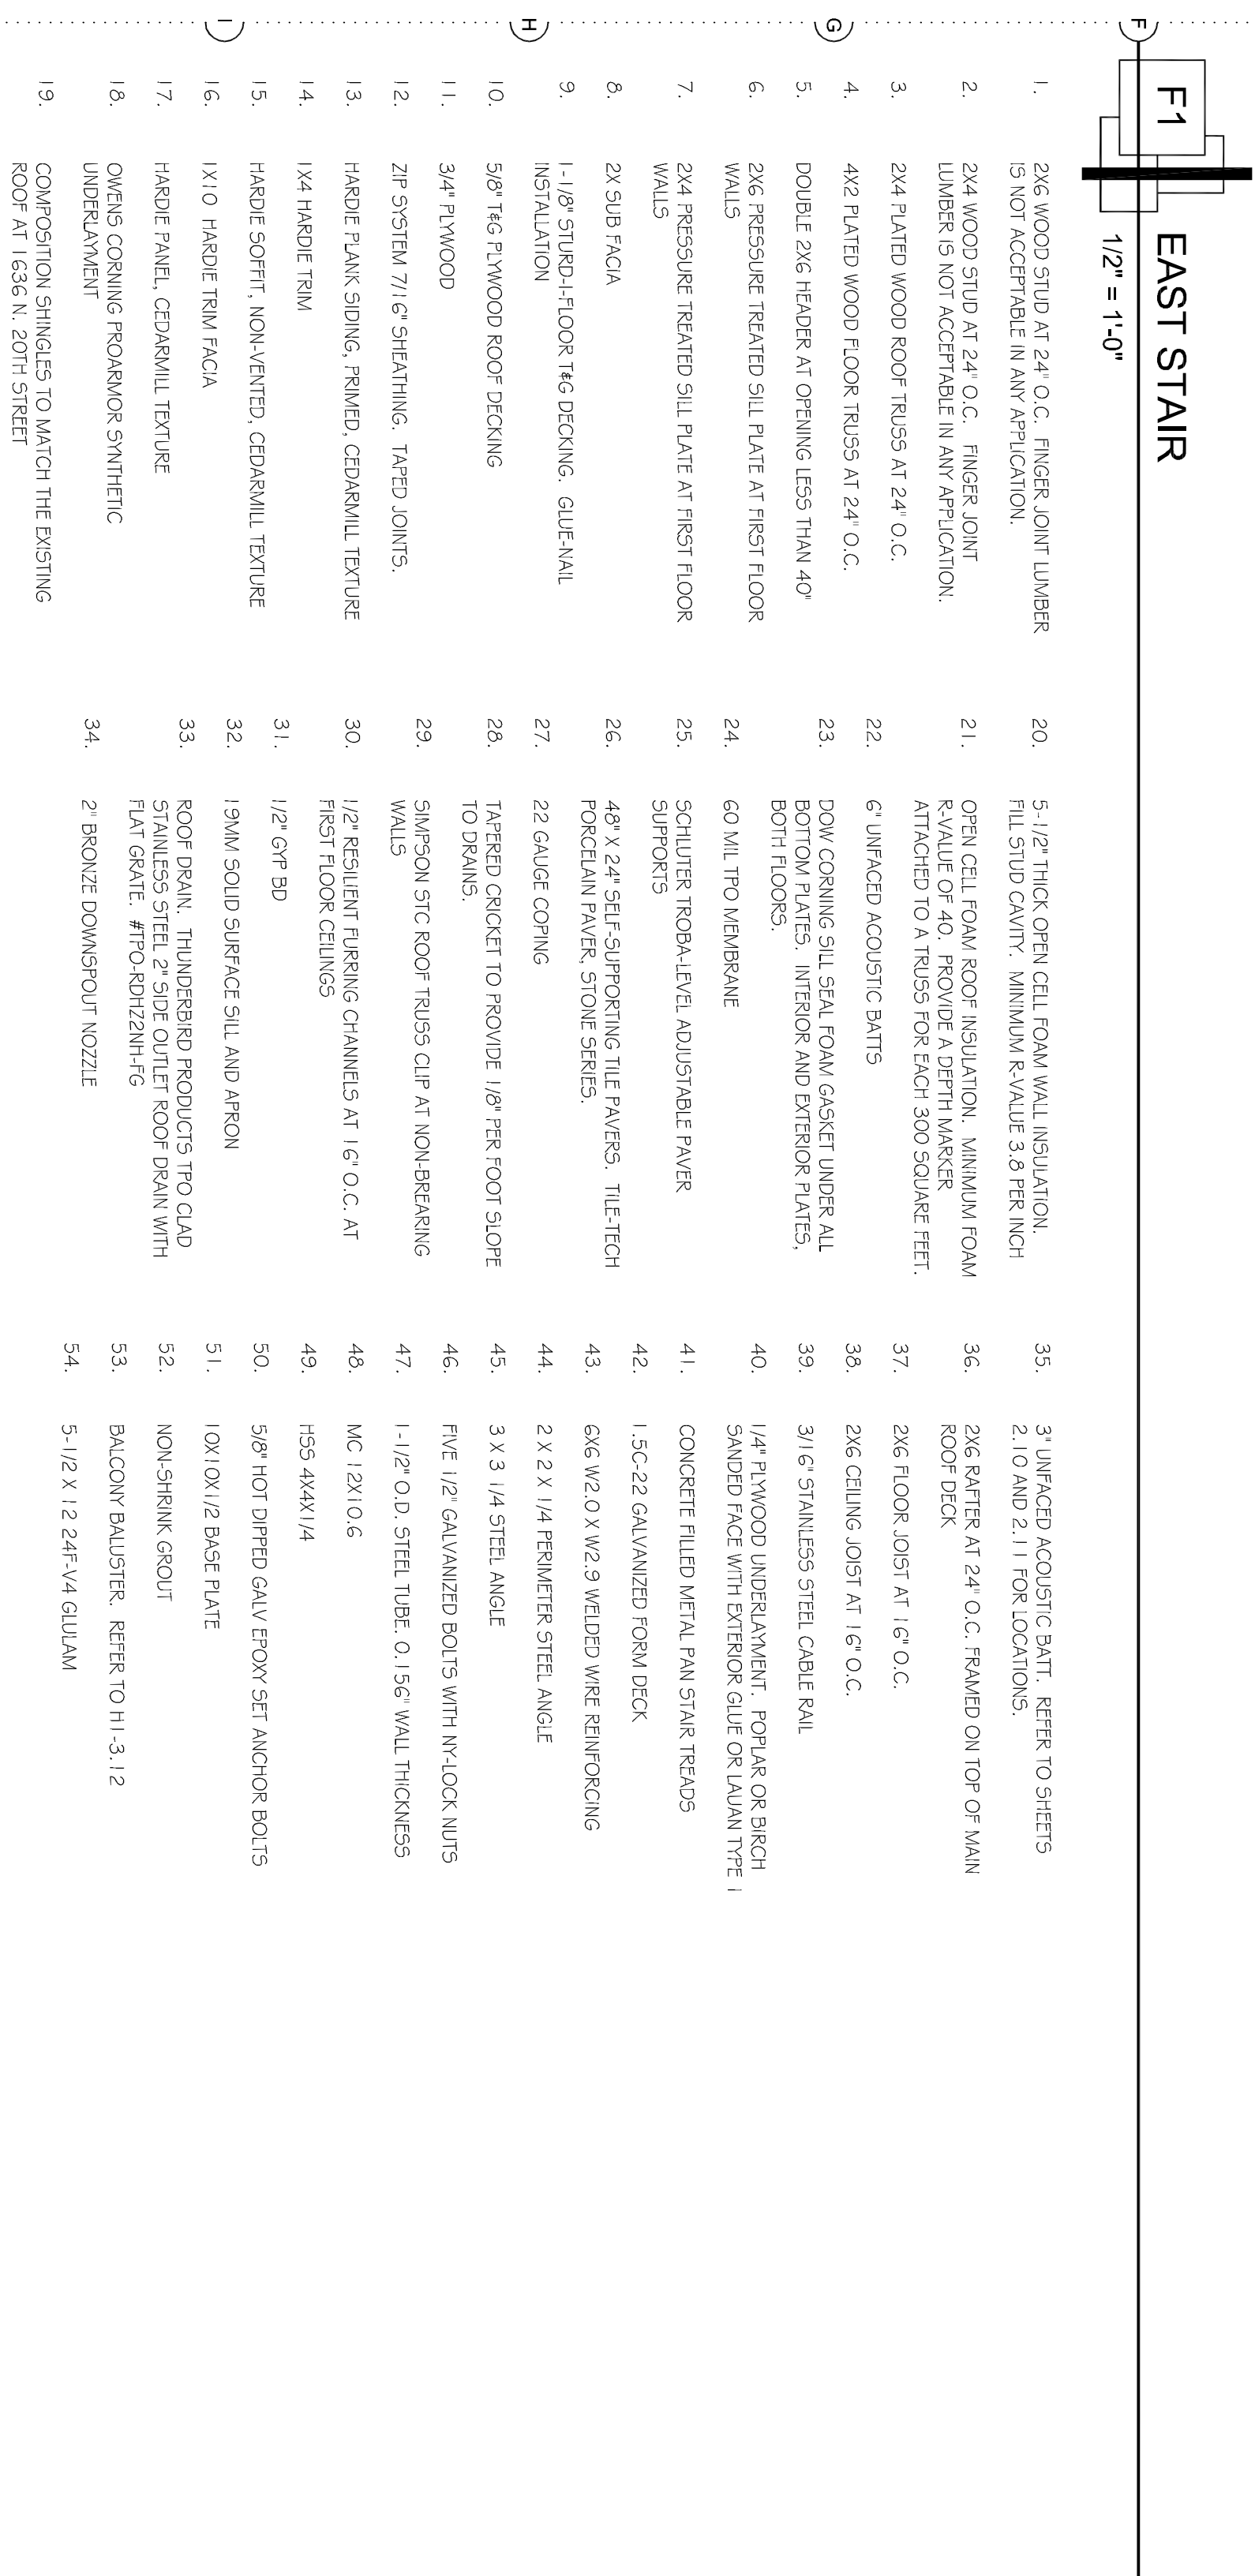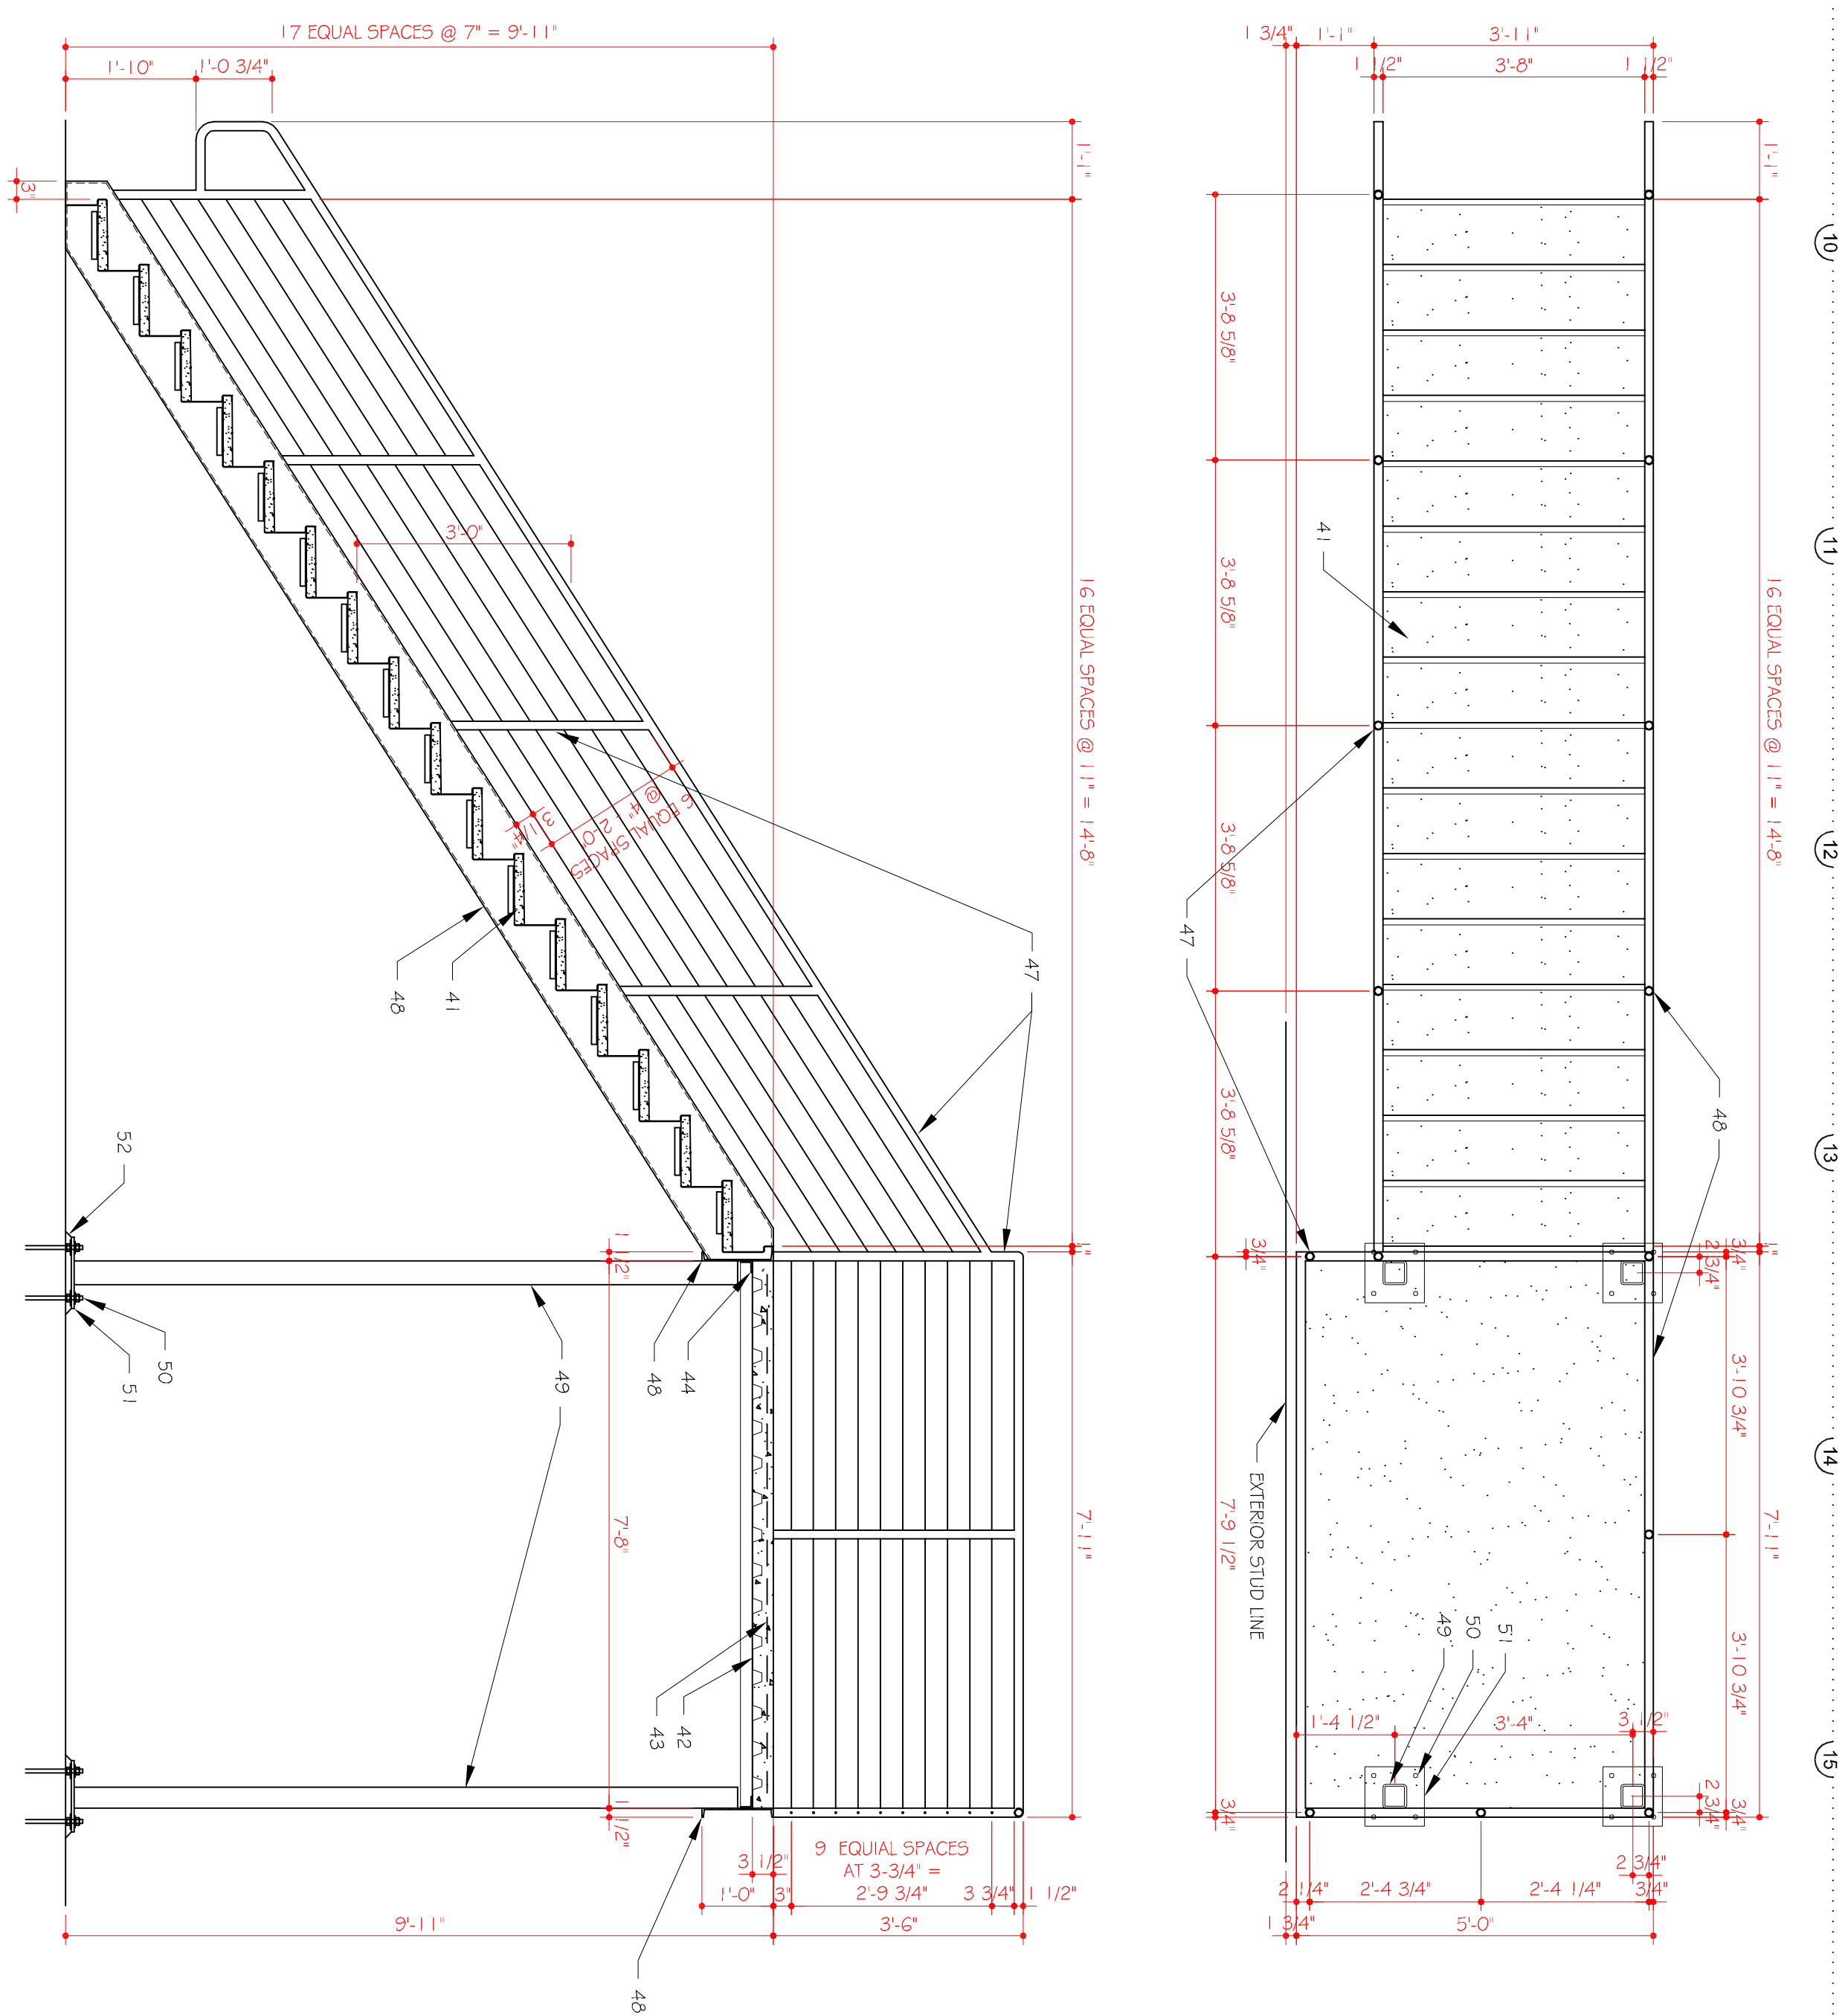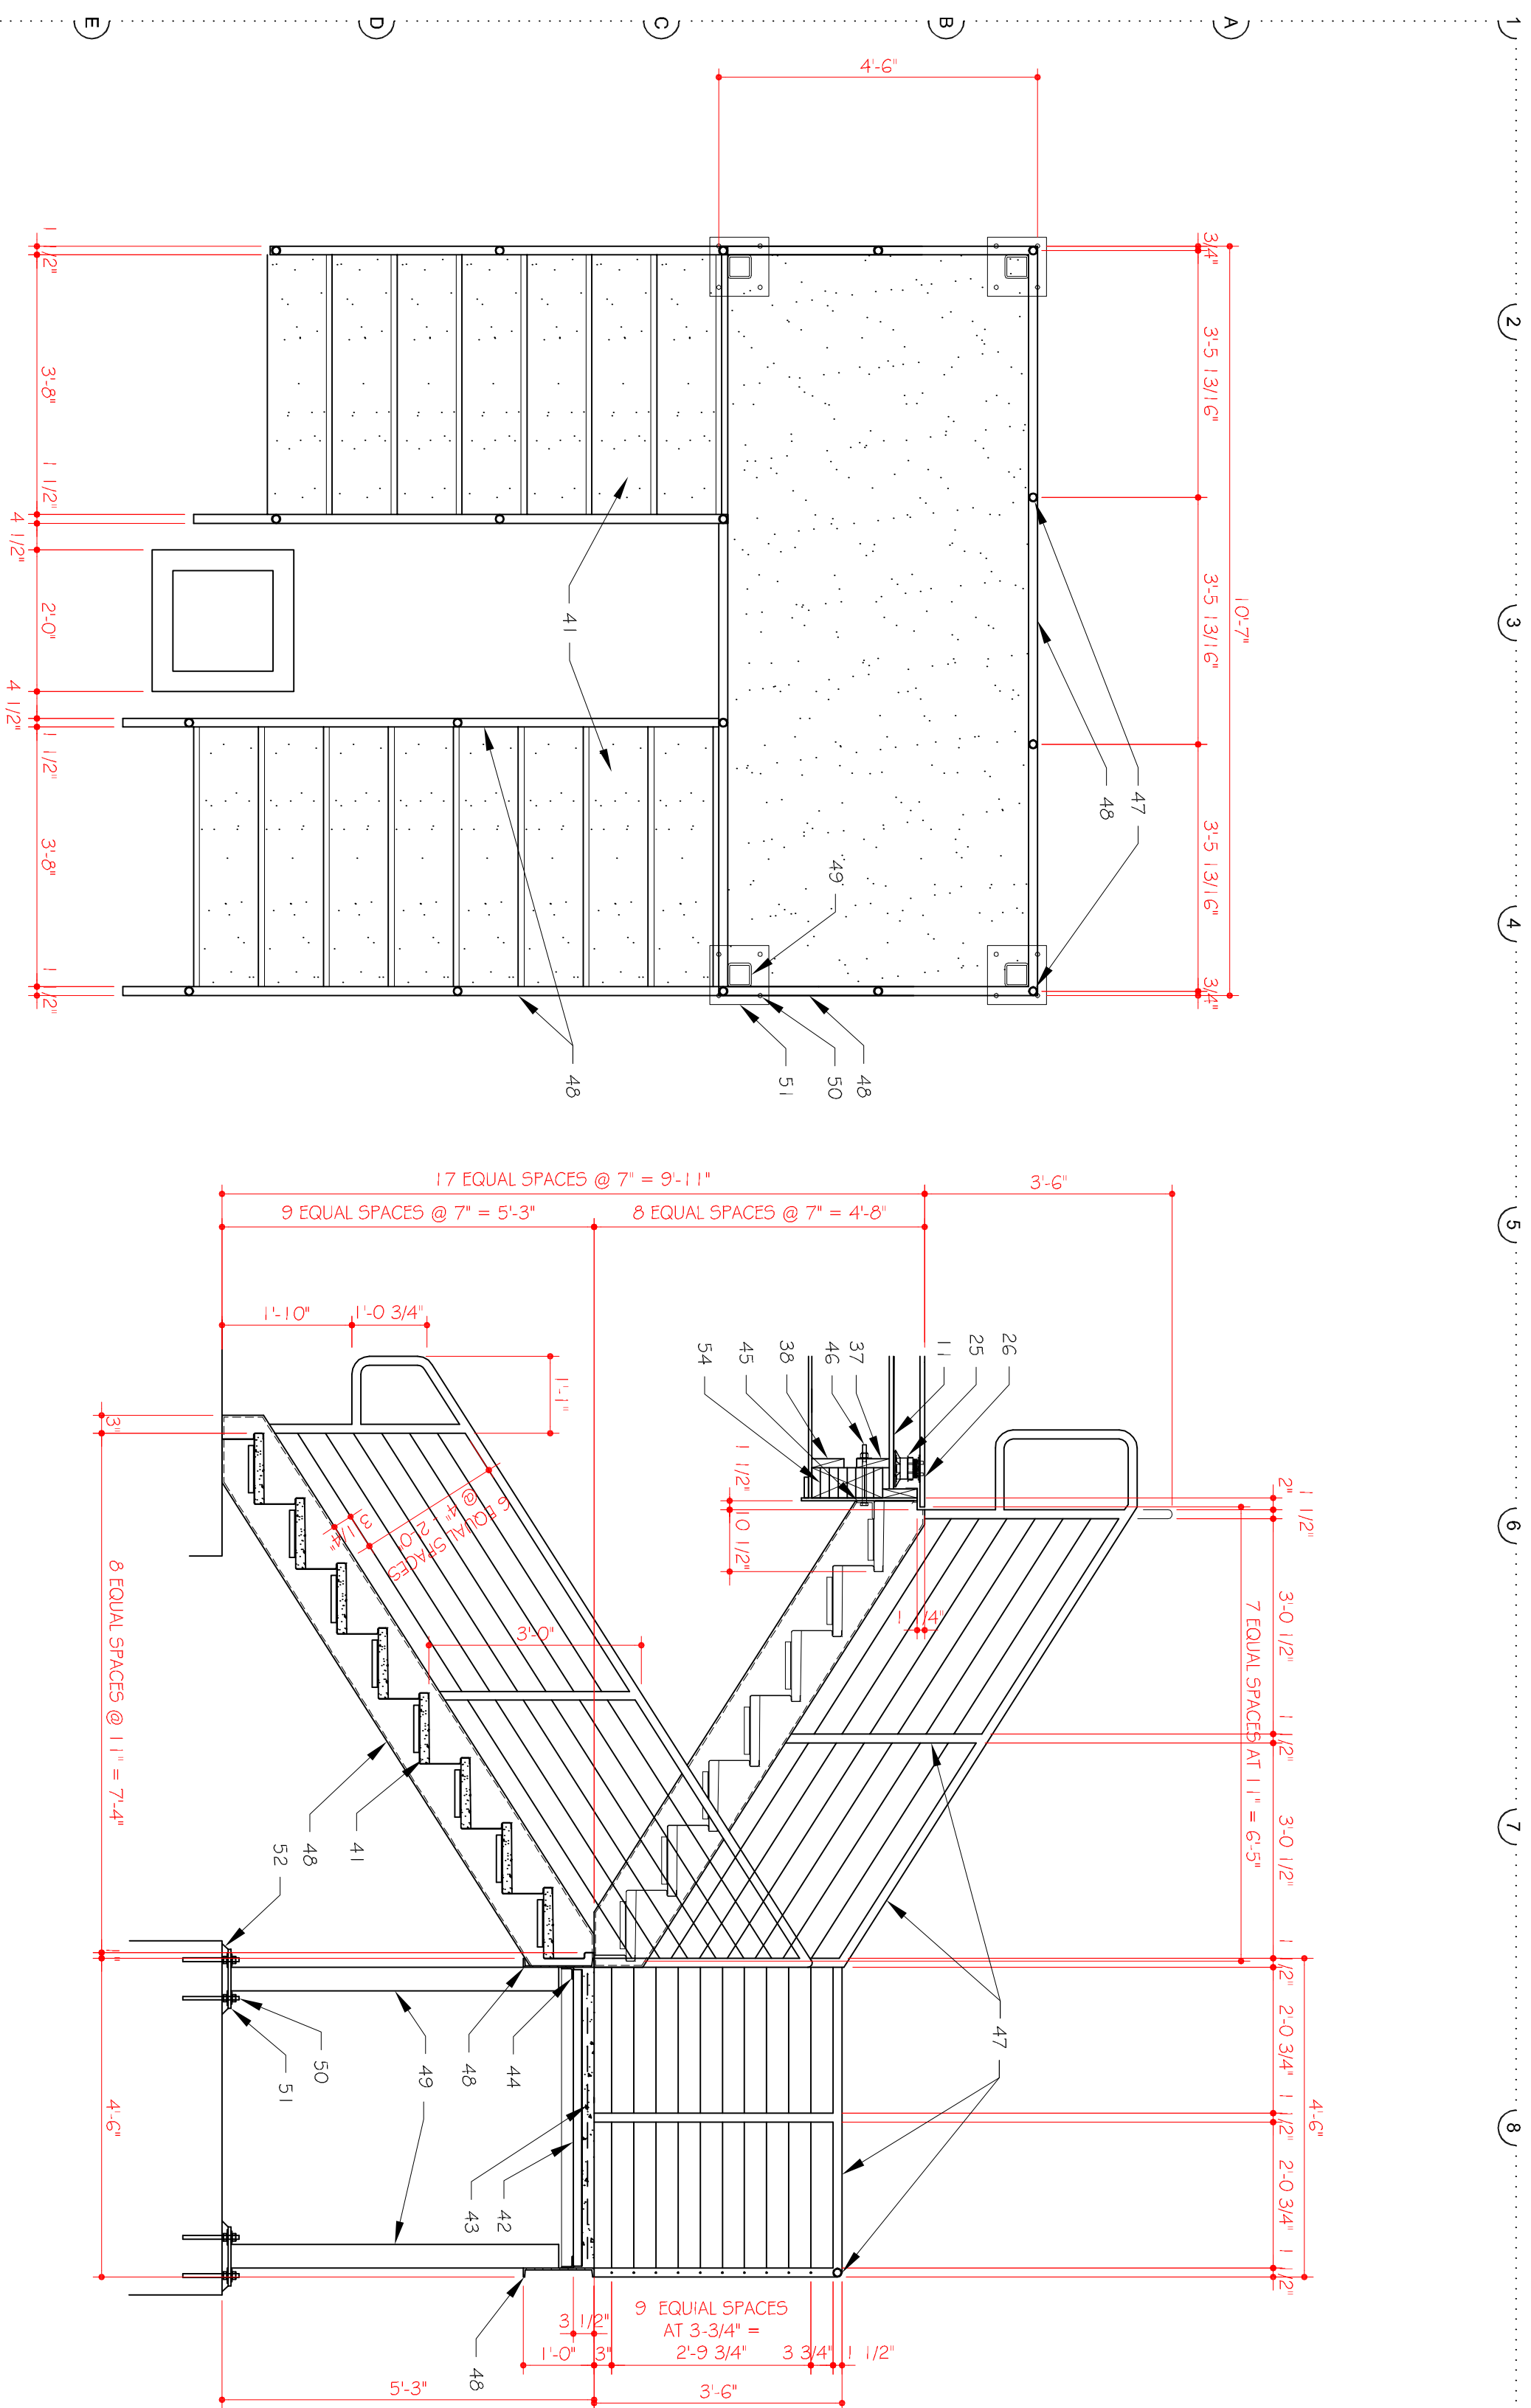

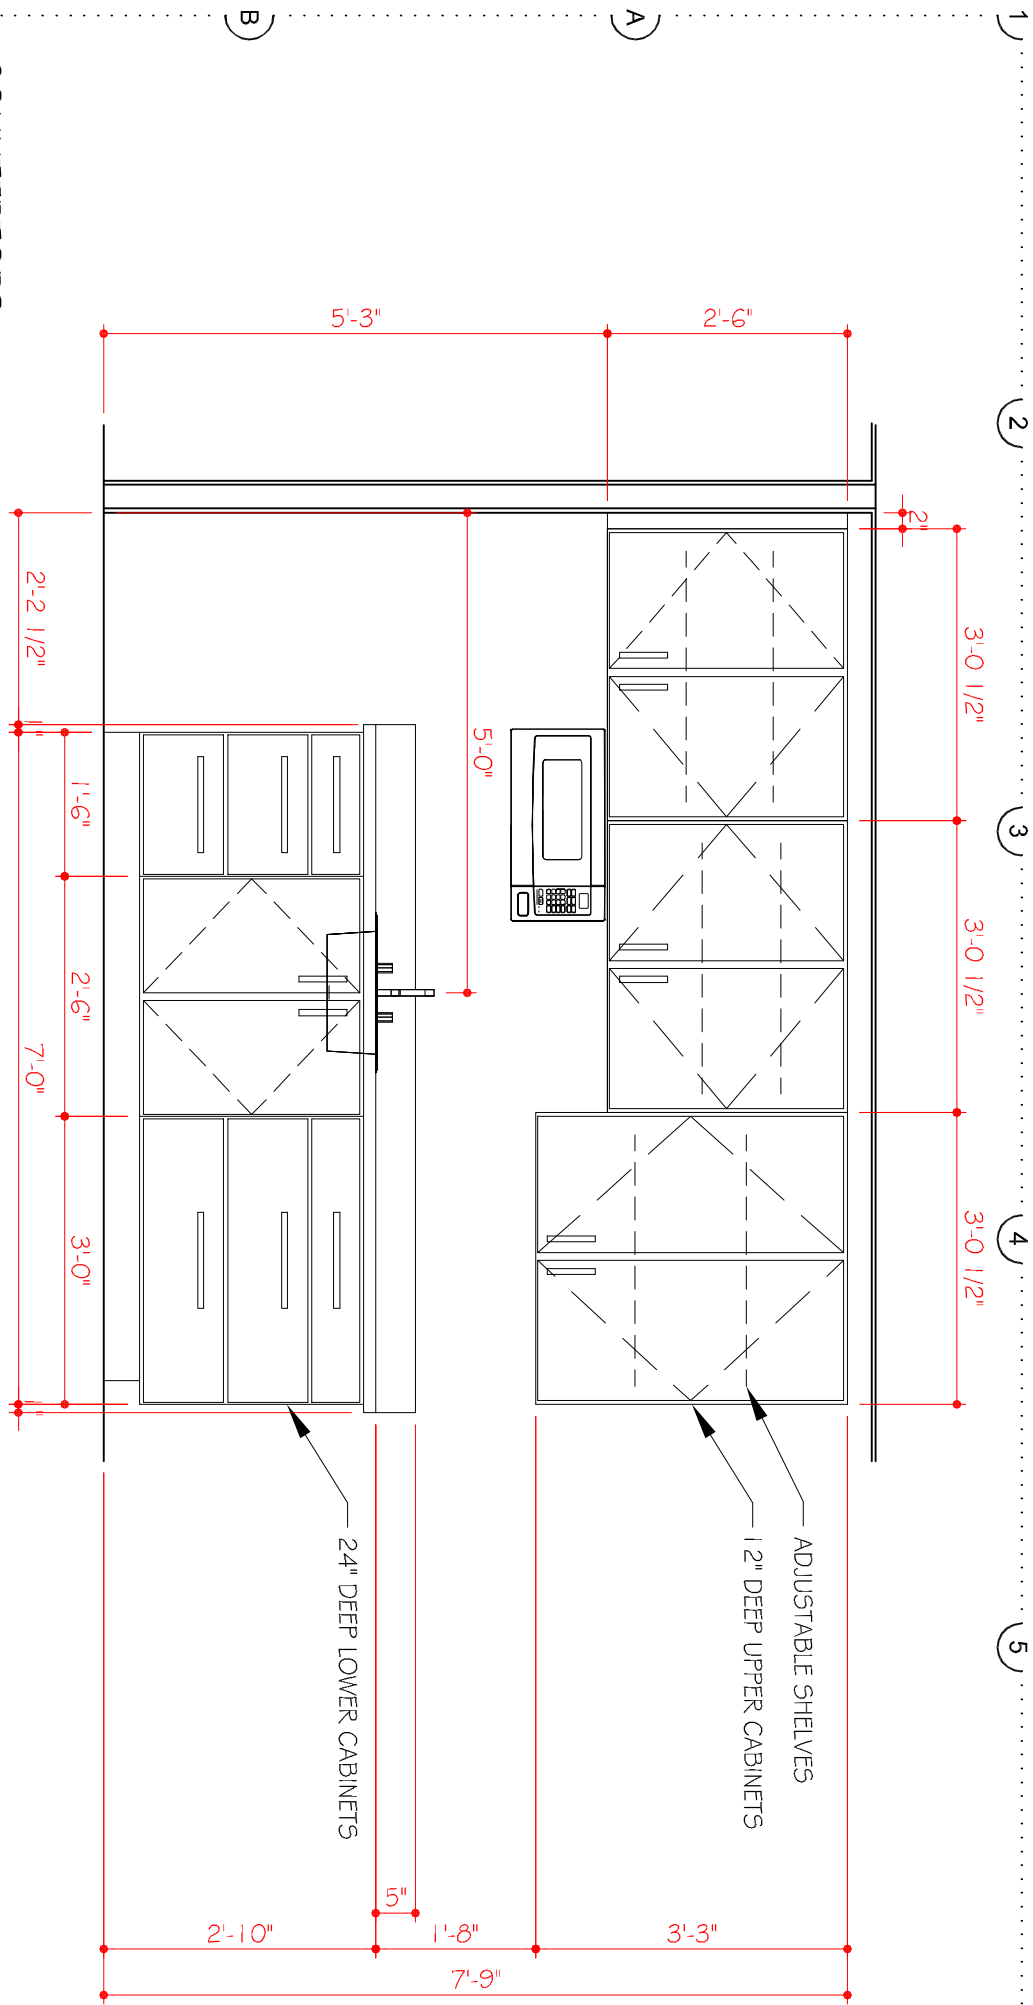

COUNTERTOPS:


1. HDL TOP, EDGE, BACK SPLASH, AND SILE SPLASHES.
2. ARCHITECTURAL WOODWORK, INSTITUTE SECTION 400, PREMIUM GRADE.
3. COLOR: AS SELECTED BY ARCHITECT.

CABINETS:



1. HDL FULL OVERLAY, FRAMELESS.
2. ARCHITECTURAL WOODWORK, INSTITUTE 400S, 1. PREMIUM GRADE.
3. 32MM LIEBOW, 32MM OLE, 32MM GRADE 1, 3-WAY ADJUSTABILITY.
4. 32MM LINE DOOR SHELF ADJUSTMENT.
5. ALL DOOR PULLS = HARTLE STEEL BAR PULL #1 17.97.660, 1.35MM, INSTALLED VERTICALLY.
6. 2" FROW EDGES OF DOOR.
7. DRAWERS 24" WIDE AND 155" = HARTLE STEEL BAR PULL #1 17.97.662, 1.78MM, INSTALLED HORIZONTALLY IN CENTER OF DRAWER 2" BELOW TOP OF DRAWER FACE.
8. DRAWERS OVER 24" WIDE = HARTLE STEEL BAR PULL #1 17.97.664, 2.42MM, INSTALLED HORIZONTALLY IN CENTER OF DRAWER 2" BELOW TOP OF DRAWER FACE.
9. COLOR: AS SELECTED BY ARCHITECT.

KITCHEN ELEVATION

1/2" = 1'-0"

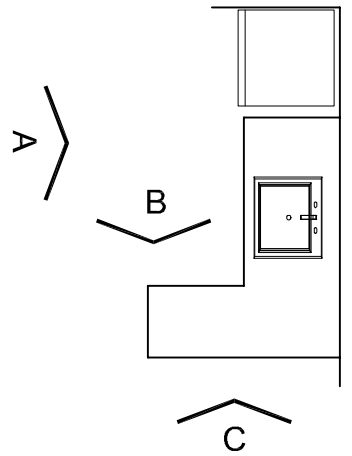

REFER TO DETAIL D1-9.10 FOR ADDITIONAL NOTES

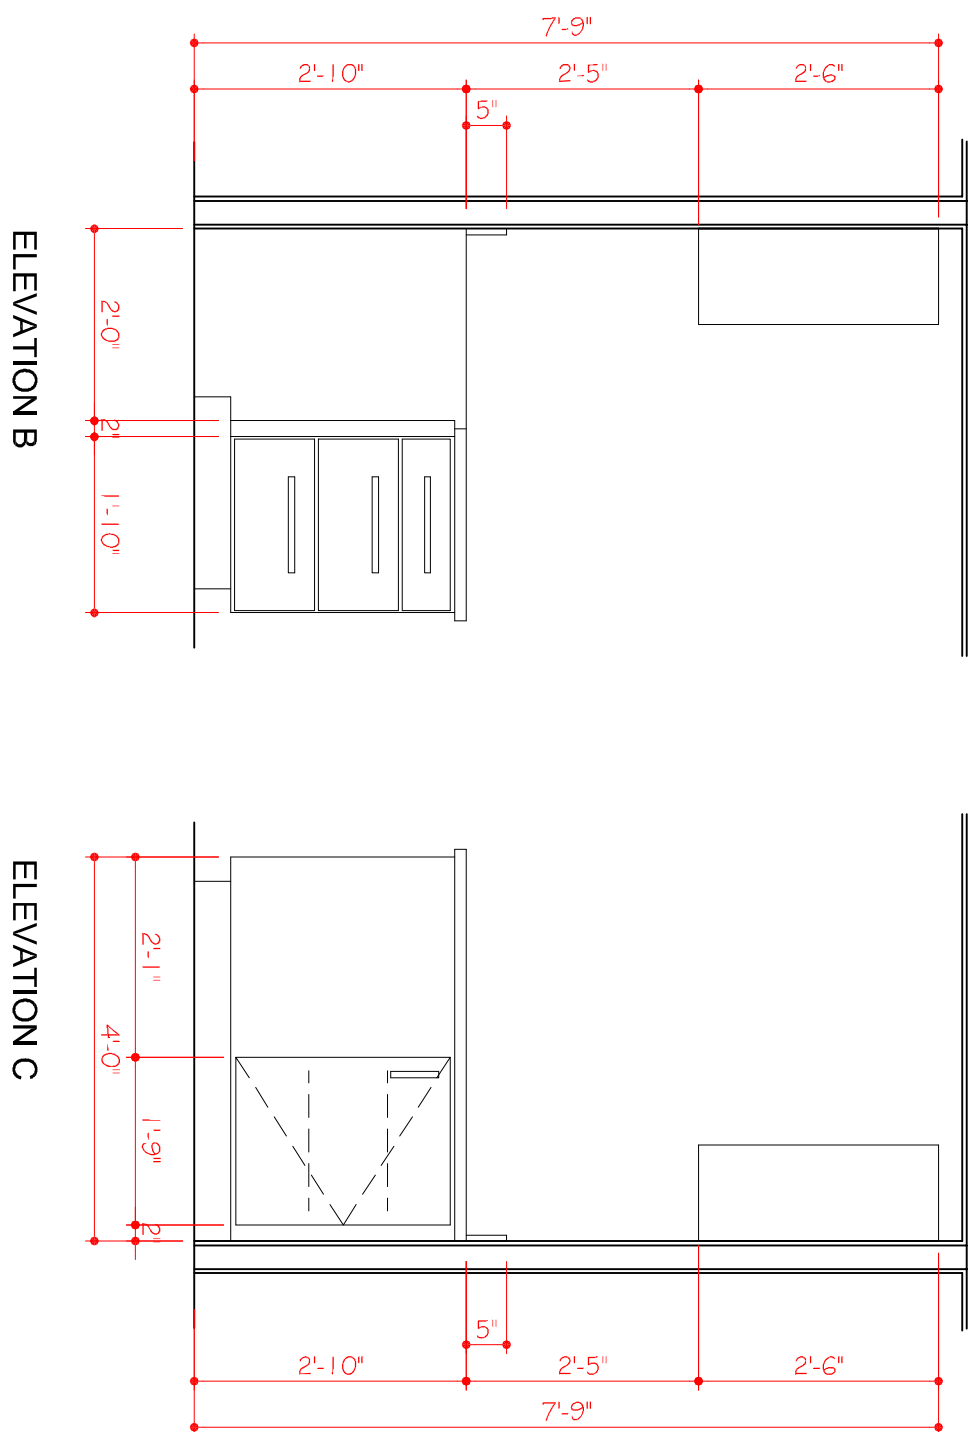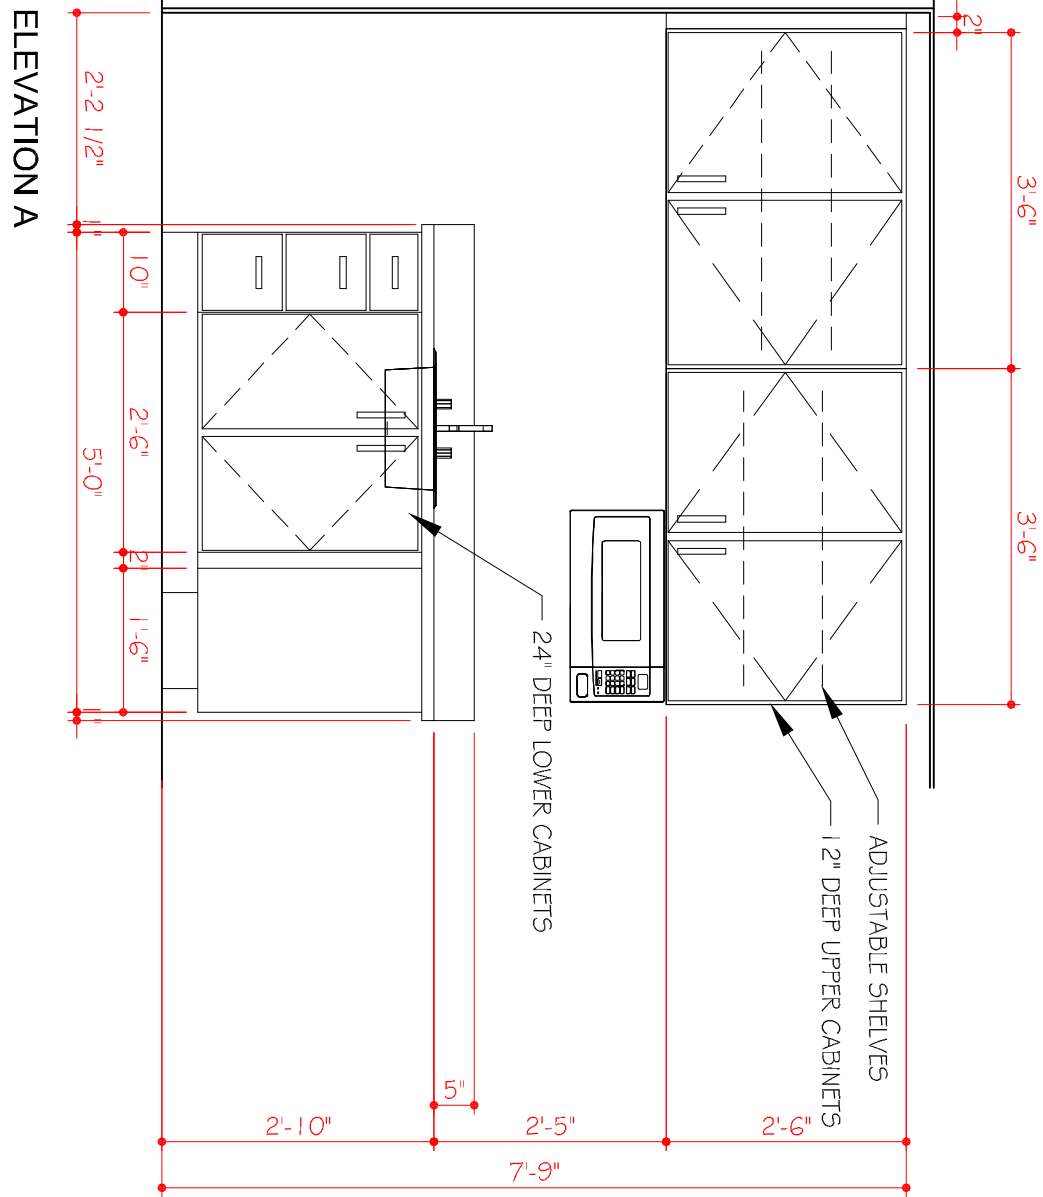

ELEVATION B

ELEVATION C

KITCHEN ELEVATION


1/2" = 1'-0"

10. CREEPT TILE, MATSING SUPPENC 52 TILES, 24" X 24", NATURAL.
11. SHEET VINYL - BASIS OF BID: ARMSTRONG HETEROGENEOUS SHEET, ZINGCAFE, KAYA.

20. LIGHT ORANGE PELL TEXTURE, COLOR = KELLY MOORE, SEMI-GLOSS, COLOR AS SELECTED BY ARCHITECT.
21. LIGHT ORANGE PELL TEXTURE, COLOR = KELLY MOORE, SEMI-GLOSS, COLOR AS SELECTED BY ARCHITECT.
22. FPR BASIS OF BID: MAJULITE 5MM/MTX, KAYA STONE, LINEAR HORIZONTAL, 8" TILE CONFIGURATION, NO DIVISION MOLDING.
30. 4" COVE SET BASE, ROPEL, COLOR AS SELECTED BY ARCHITECT.
40. LIGHT ORANGE PELL TEXTURE, COLOR = KELLY MOORE, SEMI-GLOSS, COLOR AS SELECTED BY ARCHITECT.

- NOTES:
1. AT WET WALLS, PROVIDE USG 1/2" ECO-SMART MOLD TOUGH PANELS


ROOM FINISH SCHEDULE

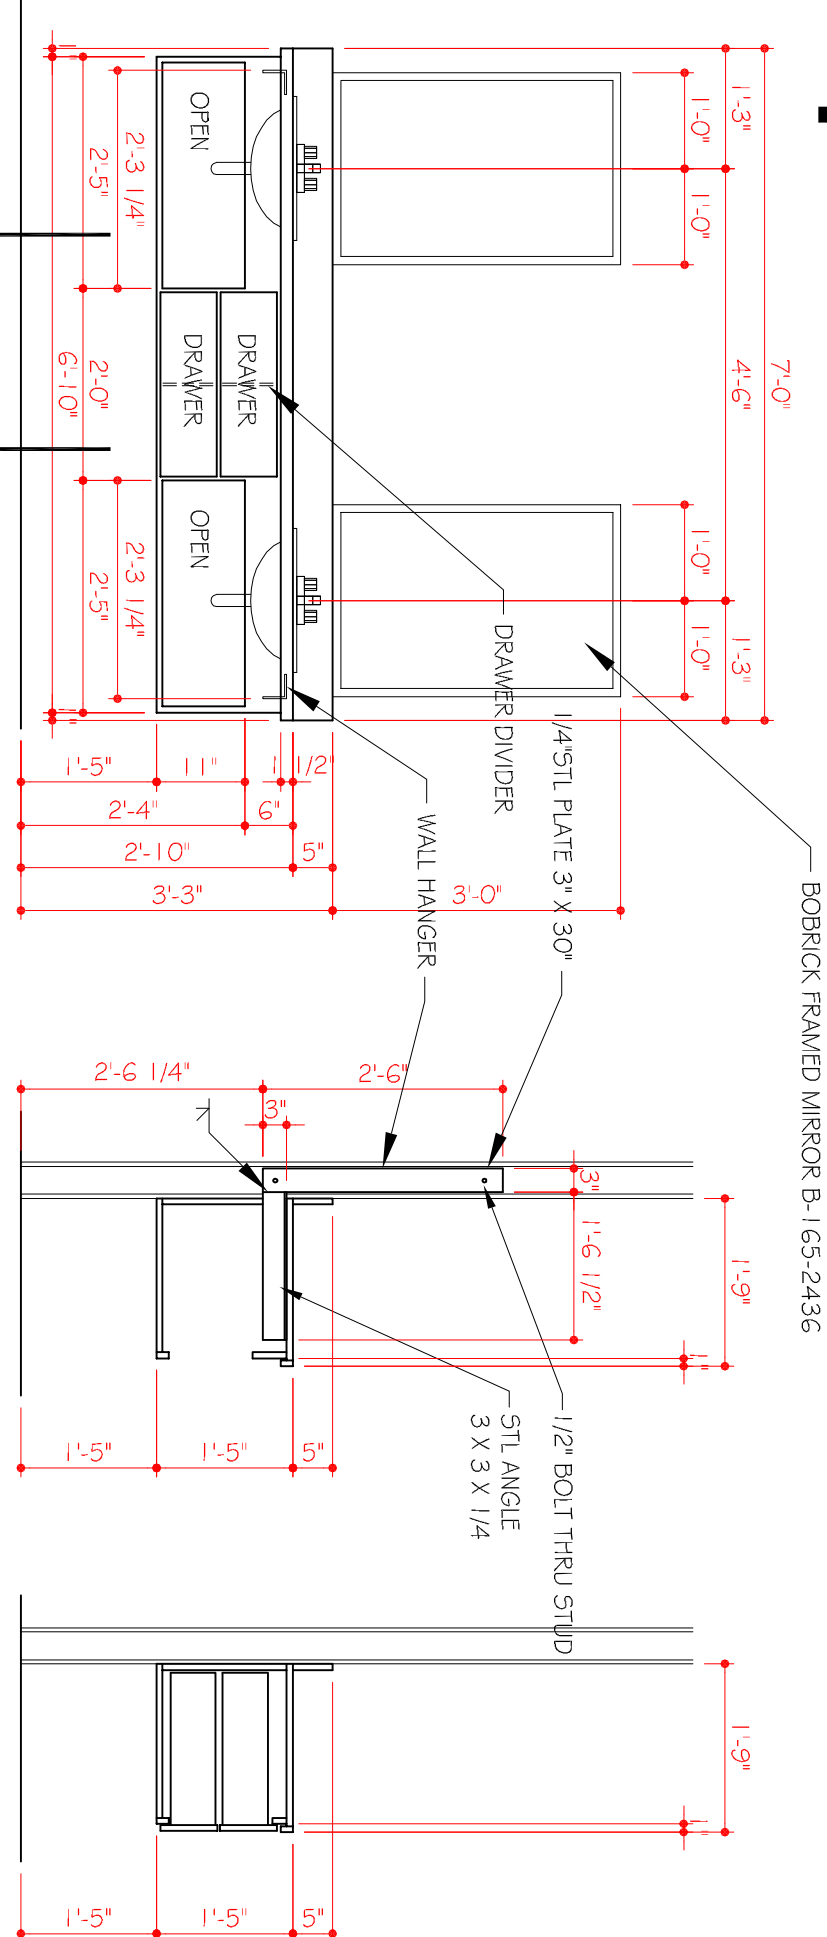

VANITIES

1/2" = 1'-0"


HDL DRESSED AND SEMI-DRESSED SURFACES, A.W.I. LAMINATE QUALITY STANDARD = PREMIUM PER A.W.I. QUALITY STANDARDS SECTIONS 400S-1.1 THROUGH 400-B-C-6, WITH HDL DRAWER BOTTOMS, SIDES, AND DIVIDERS.
PROVIDE STUDS AT PROPER SPACING FOR WALL HANGERS.

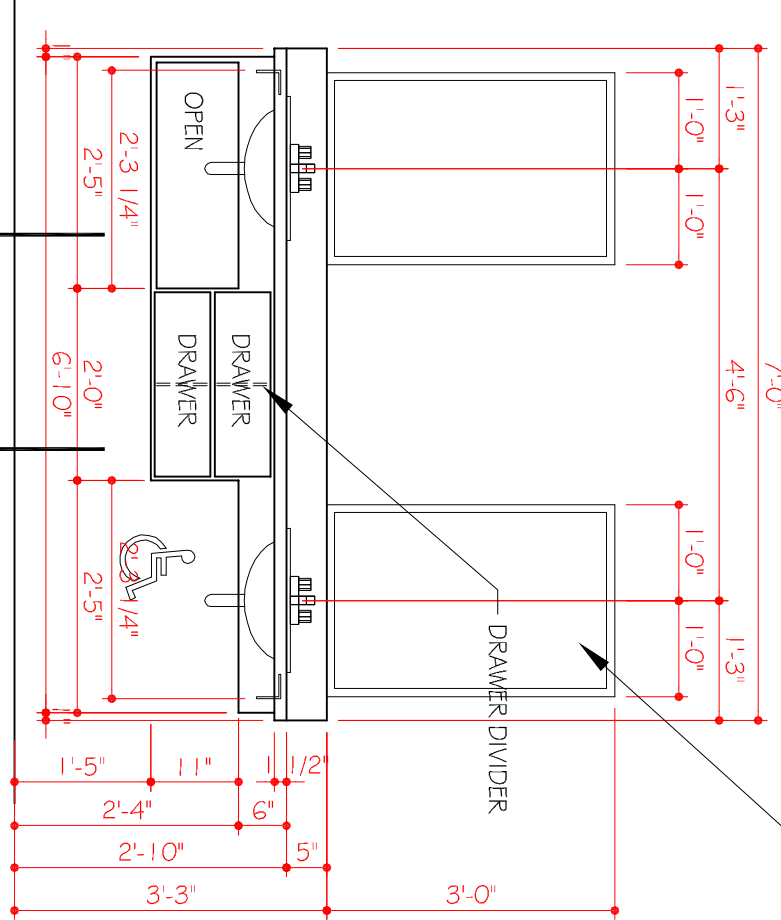

ACCESSIBLE VANITIES

1/2" = 1'-0"

HDL DRESSED AND SEMI-DRESSED SURFACES, A.W.I. LAMINATE QUALITY STANDARD = PREMIUM PER A.W.I. QUALITY STANDARDS SECTIONS 400S-1.1 THROUGH 400-B-C-6, WITH HDL DRAWER BOTTOMS, SIDES, AND DIVIDERS.
PROVIDE STUDS AT PROPER SPACING FOR WALL HANGERS.

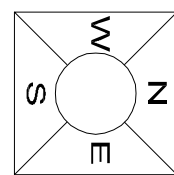


	FLOOR	WALLS	BASE	CEILING	CLG. HT.	NOTES
100	ACTIVITY	CARPET			8'-0 1/8"	
101	BEDROOM	SHEET VINYL			8'-0 1/8"	
102	BATH				8'-0 1/8"	
103	BATH	PAINTED GYP. BD.			8'-0 1/8"	
104	BEDROOM	FIBER REINFORCED PLASTIC			8'-0 1/8"	
105	BEDROOM				8'-0 1/8"	
106	BATH				8'-0 1/8"	
107	BATH				8'-0 1/8"	
108	BEDROOM				8'-0 1/8"	
109	BEDROOM				8'-0 1/8"	
110	BATH				8'-0 1/8"	
111	BATH				8'-0 1/8"	
112	BEDROOM				8'-0 1/8"	
113	BEDROOM				8'-0 1/8"	
114	BATH				8'-0 1/8"	
115	MECHANICAL				8'-0 1/8"	
116	CORRIDOR				8'-0 1/8"	
117	OFFICE				8'-0 1/8"	
118	OFFICE				8'-0 1/8"	
119	OFFICE				8'-0 1/8"	
120	OFFICE				8'-0 1/8"	
121	CORRIDOR				8'-0 1/8"	
122	MEN				8'-0 1/8"	
123	WOMEN				8'-0 1/8"	
124	BREAK ROOM				8'-0 1/8"	
125	CORRIDOR				8'-0 1/8"	
126	VESTIBULE				8'-0 1/8"	
127	OFFICE				8'-0 1/8"	
128	OFFICE				8'-0 1/8"	
129	CONFERENCE				8'-0 1/8"	
130	JANITOR				8'-0 1/8"	
200	ACTIVITY				8'-0 5/8"	
201	BEDROOM				8'-0 5/8"	
202	BATH				8'-0 5/8"	
203	BATH				8'-0 5/8"	
204	BEDROOM				8'-0 5/8"	
205	BEDROOM				8'-0 5/8"	
206	BATH				8'-0 5/8"	
207	BATH				8'-0 5/8"	
208	BEDROOM				8'-0 5/8"	
209	BEDROOM				8'-0 5/8"	
210	BATH				8'-0 5/8"	
211	BATH				8'-0 5/8"	
212	BEDROOM				8'-0 5/8"	
213	BEDROOM				8'-0 5/8"	
214	BATH				8'-0 5/8"	
215	BATH				8'-0 5/8"	
216	BEDROOM				8'-0 5/8"	
217	CORRIDOR				8'-0 5/8"	
218	COMPUTER				8'-0 5/8"	
219	JANITOR				8'-0 5/8"	
220	BATH				8'-0 5/8"	
221	LIVING				8'-0 5/8"	
222	CLOSET				8'-0 5/8"	
223	CLOSET				8'-0 5/8"	
224	BATH				8'-0 5/8"	
225	LIVING				8'-0 5/8"	
226	SLEEPING				8'-0 5/8"	
227	LIVING				8'-0 5/8"	
228	BATH				8'-0 5/8"	
229	BATH				8'-0 5/8"	
230	LIVING				8'-0 5/8"	
231	SLEEPING				8'-0 5/8"	
232	CLOSET				8'-0 5/8"	

10.3.2025

ABILENE RESTORATION
MINISTRIES, INC.
2018 BEECH ST, ABILENE, TEXAS

MCCATHREN ARCHITECTS, LLC
25 Green Bay Circle
Abilene, Texas 79602
www.mccathren.com

325-669-2584
contact@mccathren.com

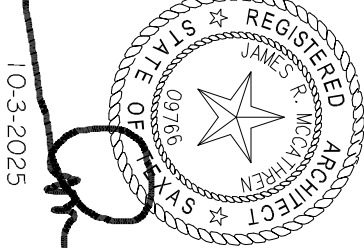

9.10

571-B-10.DWG
COPYRIGHT 2025

